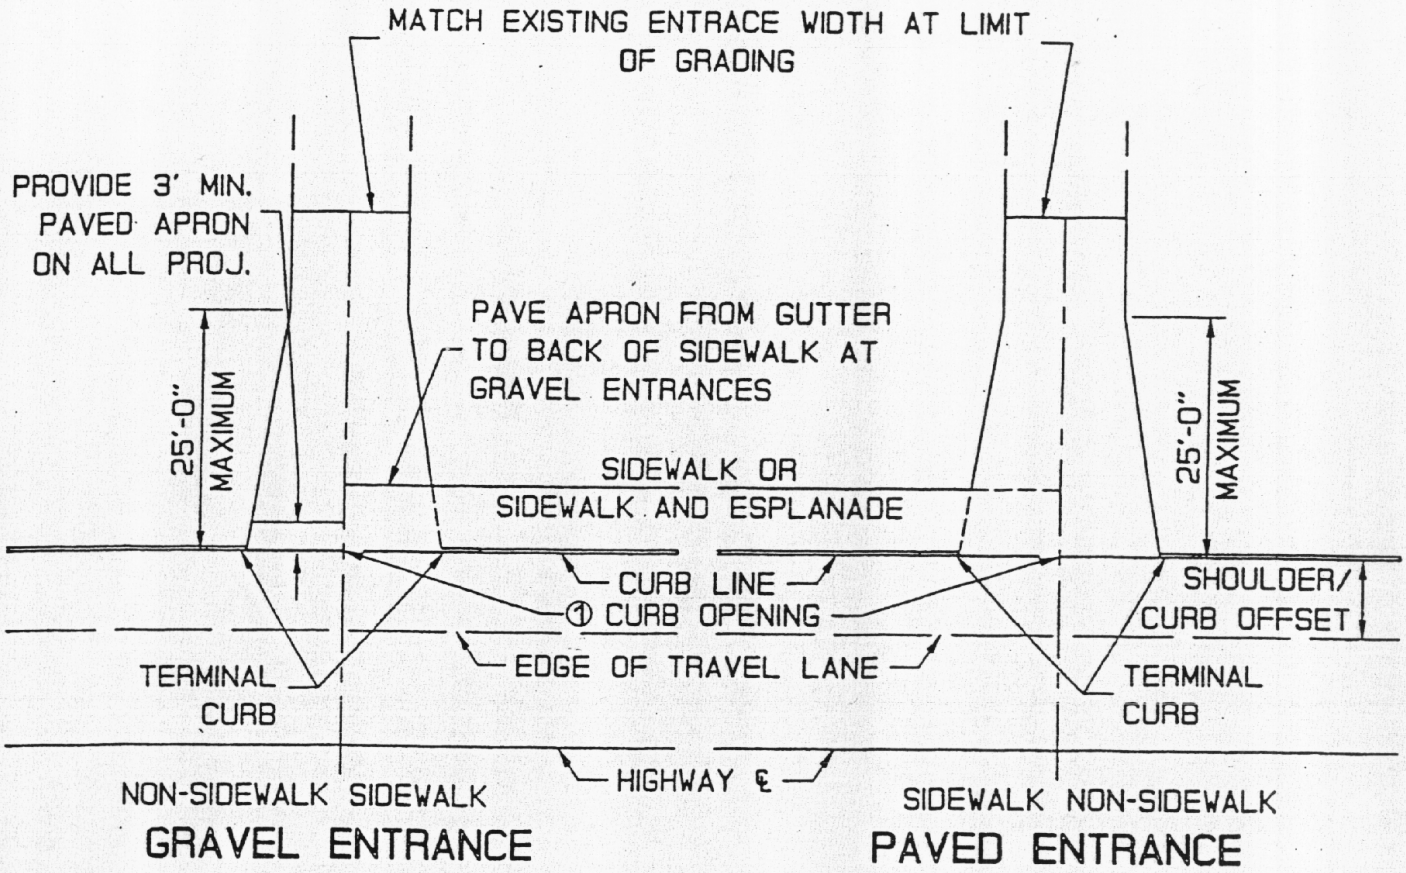

① MINIMUM CURB OPENING IS 20' WHERE THE SHOULDER WIDTH IS ^ 6' AND 26' WHERE THE SHOULDER WIDTH IS < 6'.

RESIDENTAL ENTRANCE ONTO CURBED HIGHWAY

(WITH/WITHOUT SIDEWALKS)

EN006