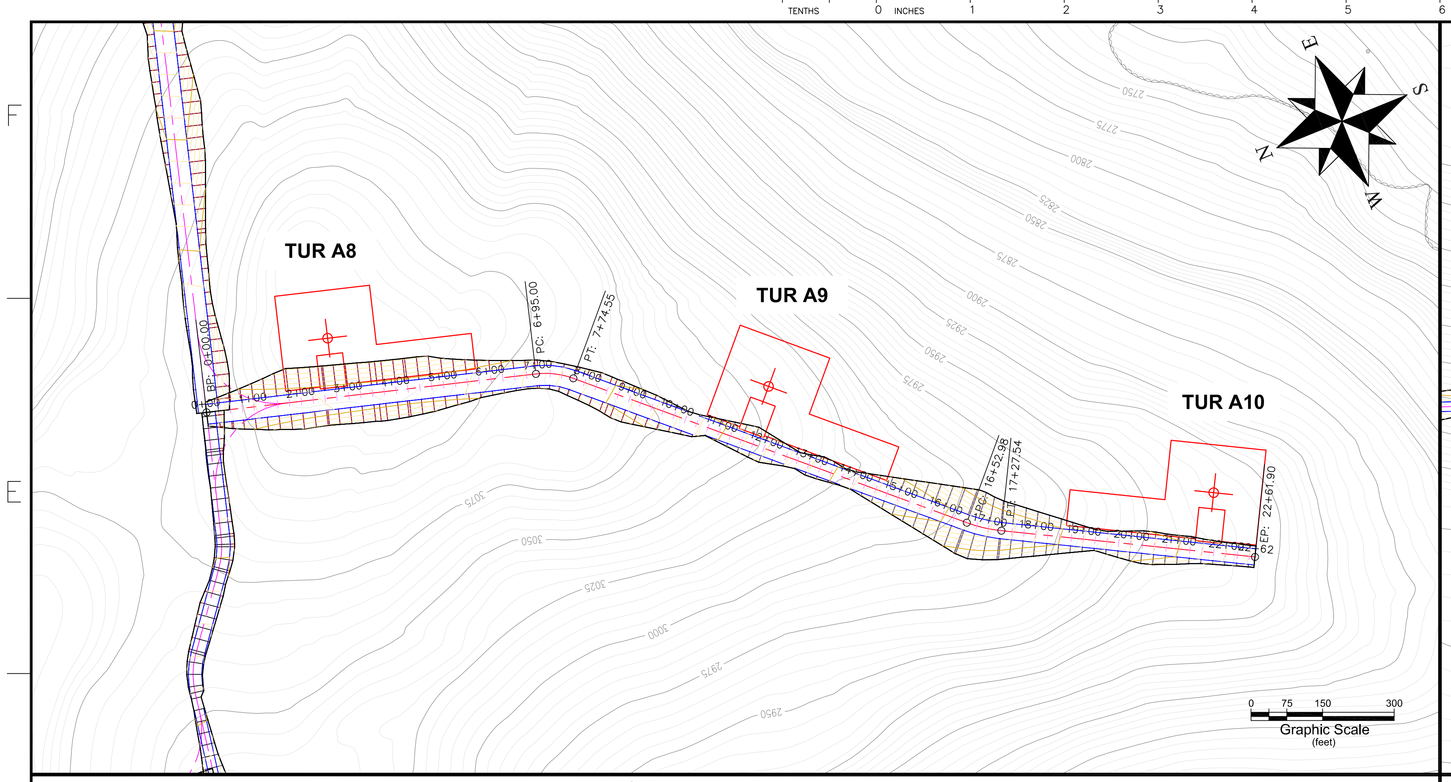

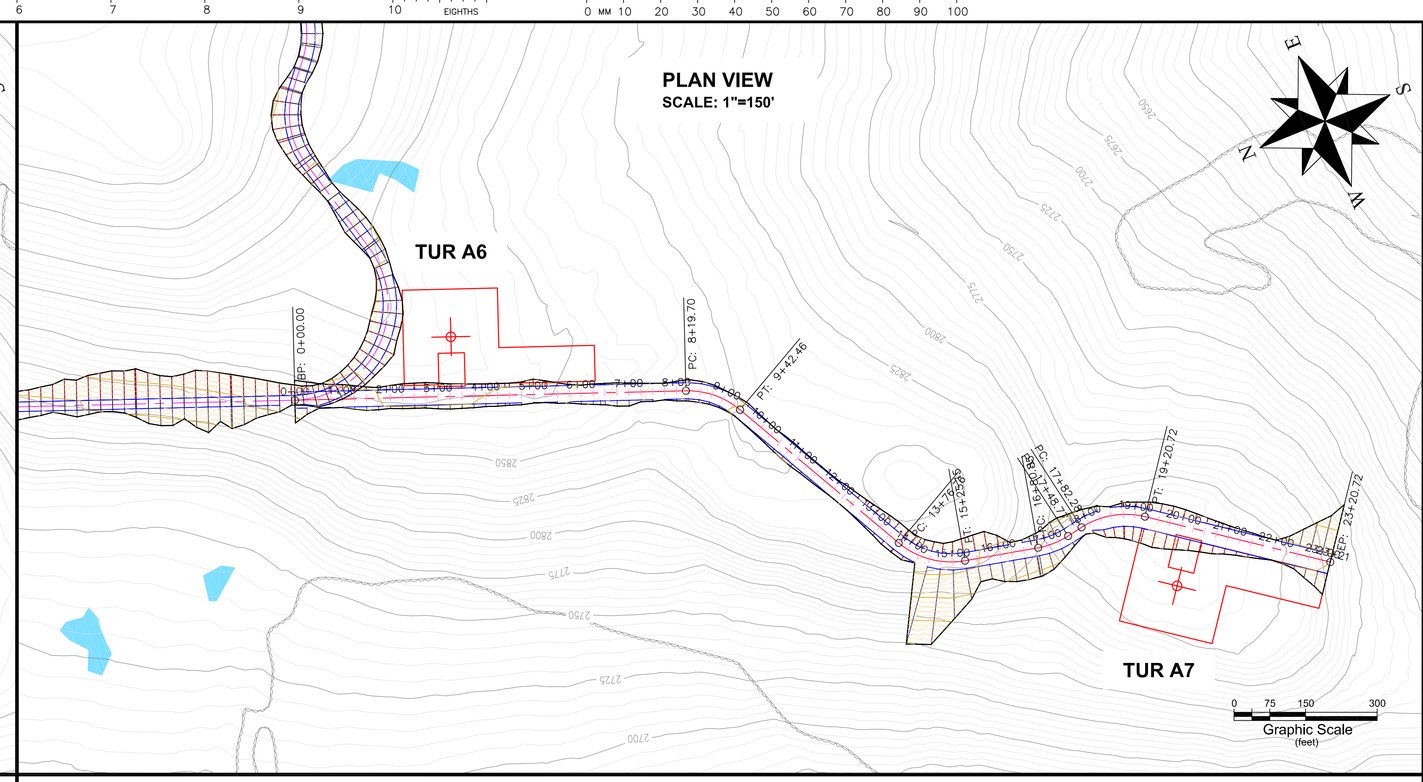

NOTES

LEGEND

KEYPLAN

PROFILE VIEW: PV - TR A8-A10

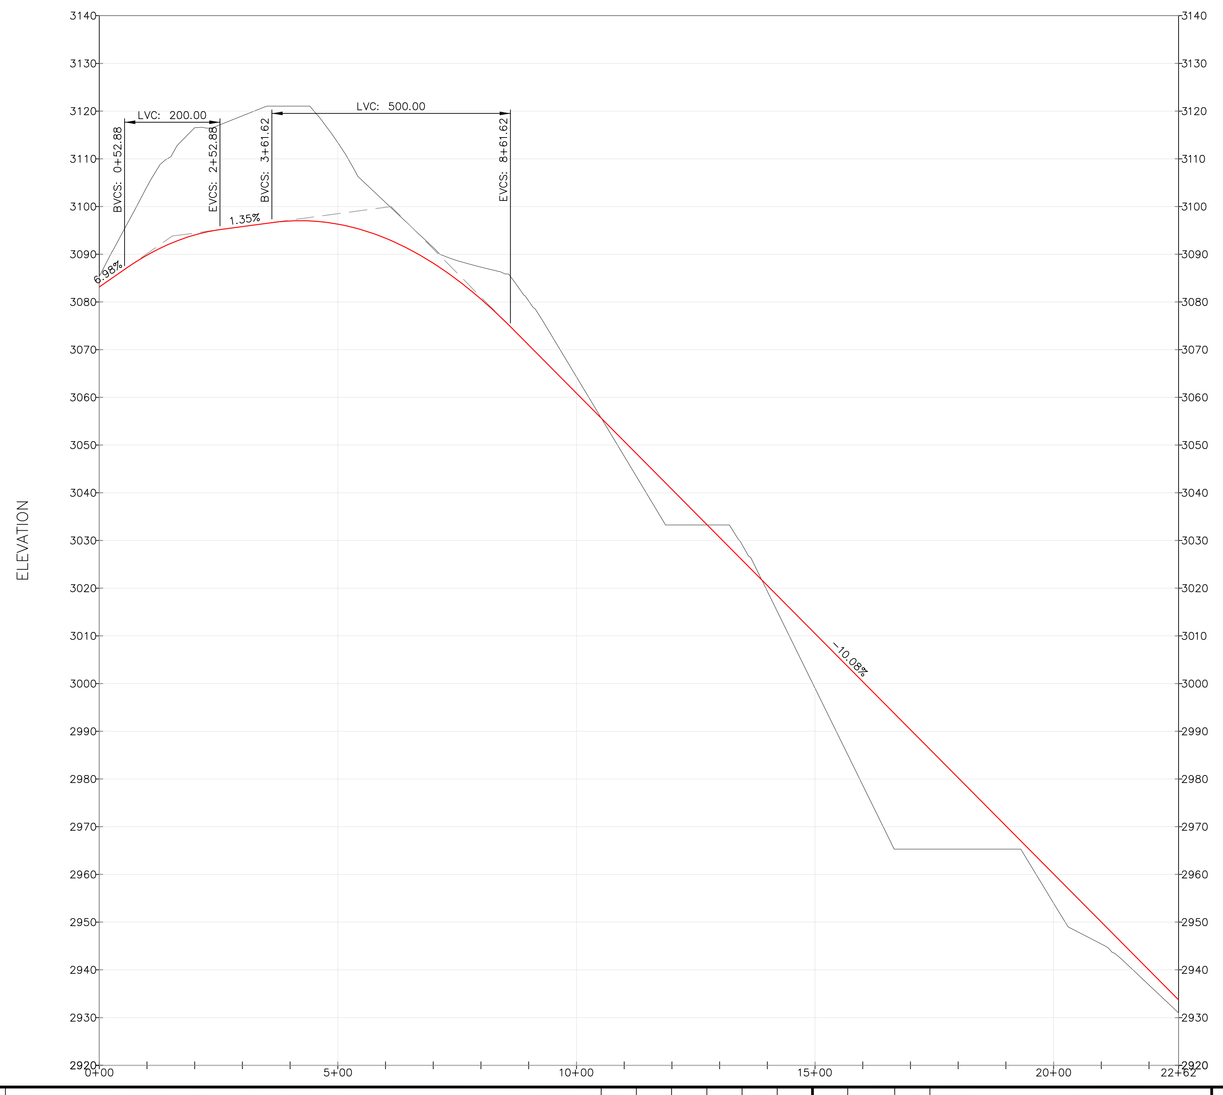

PROFILE VIEW: PV - TR A6-A7

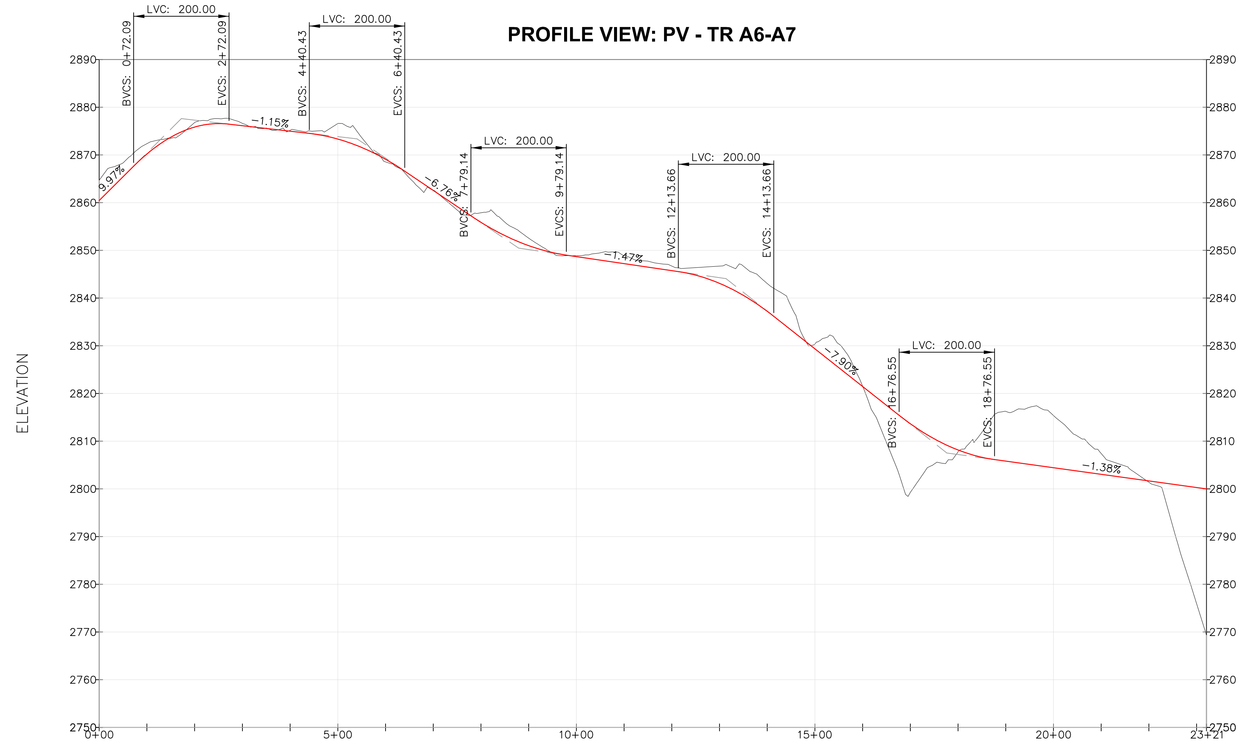

Hor. SCALE: 1"=150'
0 75 150 300

Ver. SCALE: 1"=15'
0 7.5 15 30

COPYRIGHT © 2004

REV	D/M/Y	REVISION	DRN	CHK	APP	APP	APP	APP

ISS	D/M/Y	APP	ISSUED FOR

REF	NUMBER	TITLE

REFERENCES

STAMP/SEAL

PROPRIETARY INFORMATION:
THIS DRAWING IS THE PROPERTY OF AMEC AMERICAS, INC. AND IS NOT TO BE LOANED OR REPRODUCED IN ANY WAY WITHOUT THE PERMISSION OF AMEC AMERICAS, INC.

APPROVED FOR CONSTRUCTION

–	–	–
CLIENT PROJECT MGR.	DEPARTMENT MGR.	PROJECT MGR.

PROJECT PHASE: –

PROJECT NO.	ACTIVITY NO.	PACKAGE CODE
–	–	–

SCALE: AS SHOWN

	BY	D/M/Y
DSN.	MSL	01/03/07
DRN.	MAG	01/03/07

TransCanada
In business to deliver

AREA: KIBBY WIND POWER PROJECT SERIES A

SUBJECT: TURBINE ROAD A6–A7 & A8–10 PLAN AND PROFILES

amec
ONE PLYMOUTH MEETING, SUITE 850
PLYMOUTH MEETING, PA 19462-1308
(610) 828-8100

CLIENT DWG. NO.: –

DRAWING NO.: S_A SHEET 3

REV.: 2

CADD FILE ADDRESS: –