GENERAL PLAN VIEW
SCALE: 1"=400'

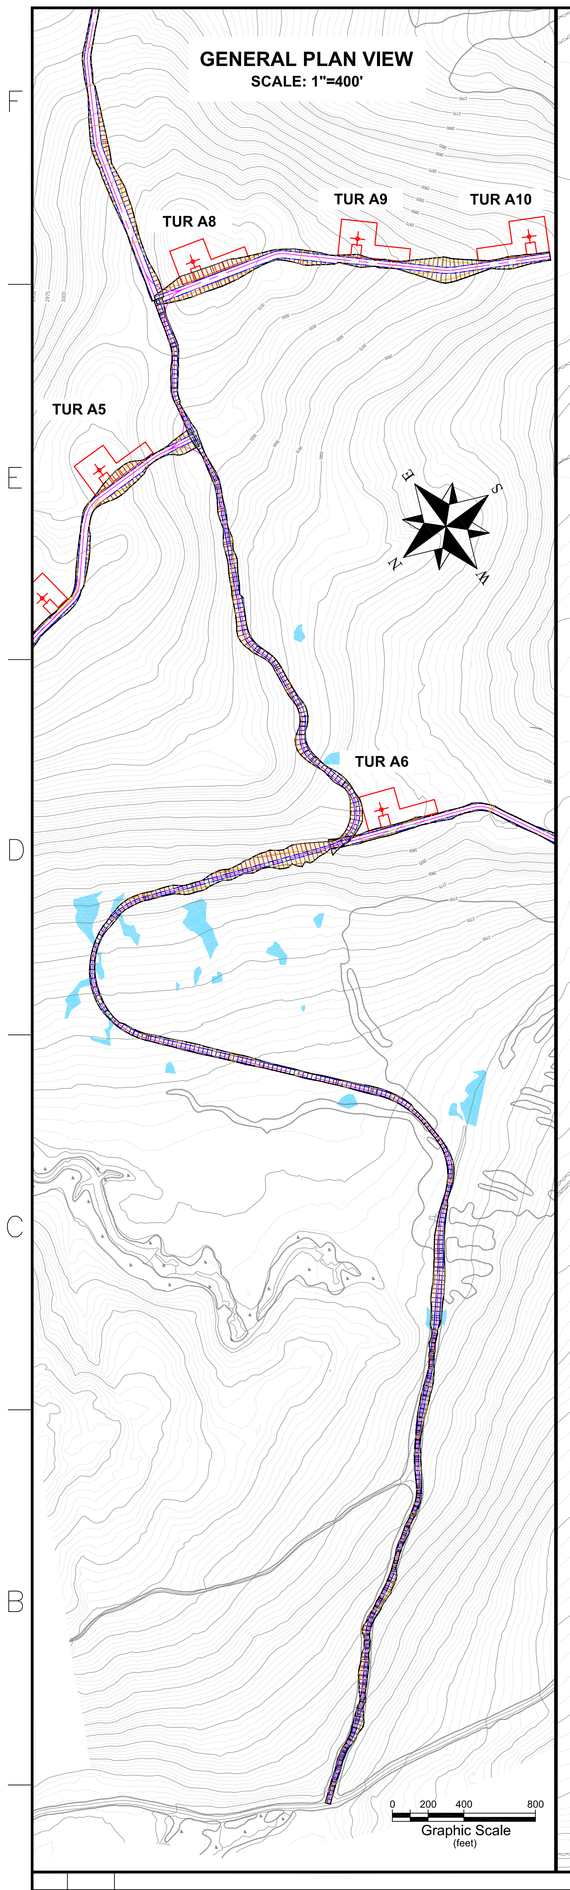

PLAN VIEW - 1
SCALE: 1"=150'

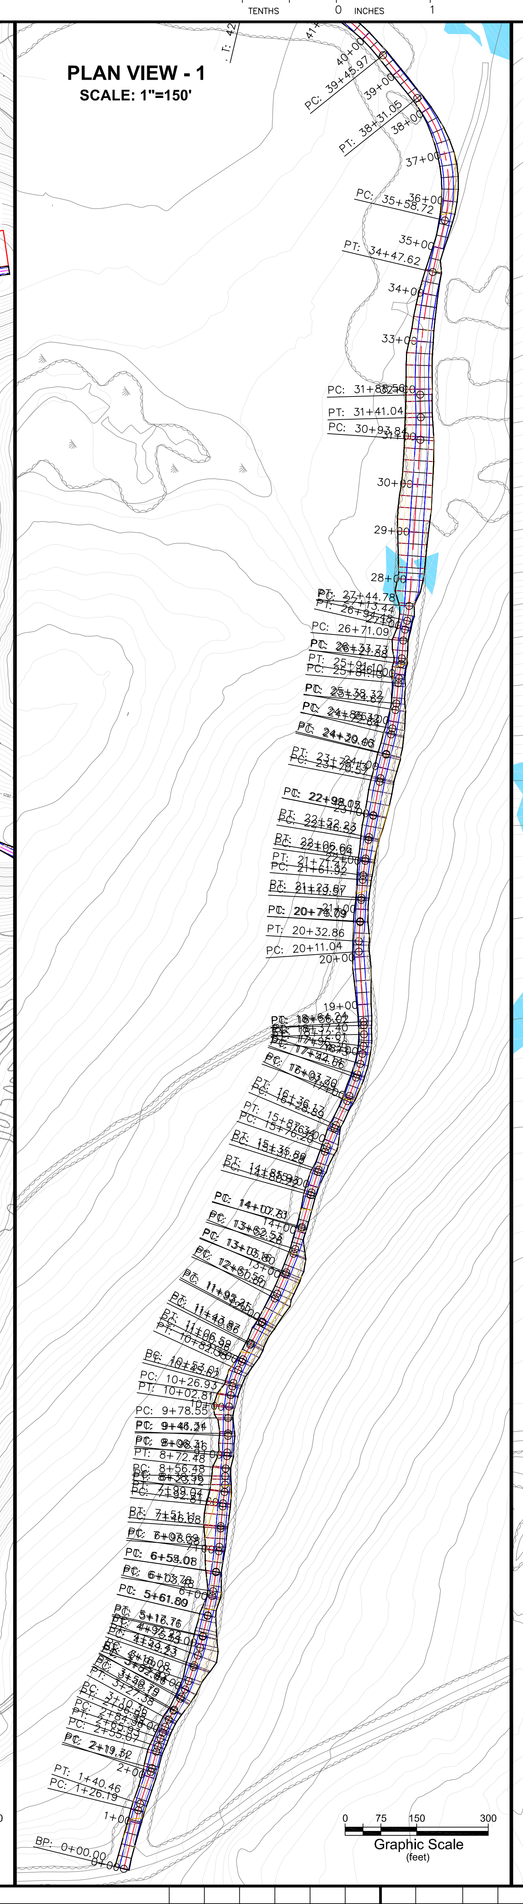

PLAN VIEW - 2
SCALE: 1"=150'

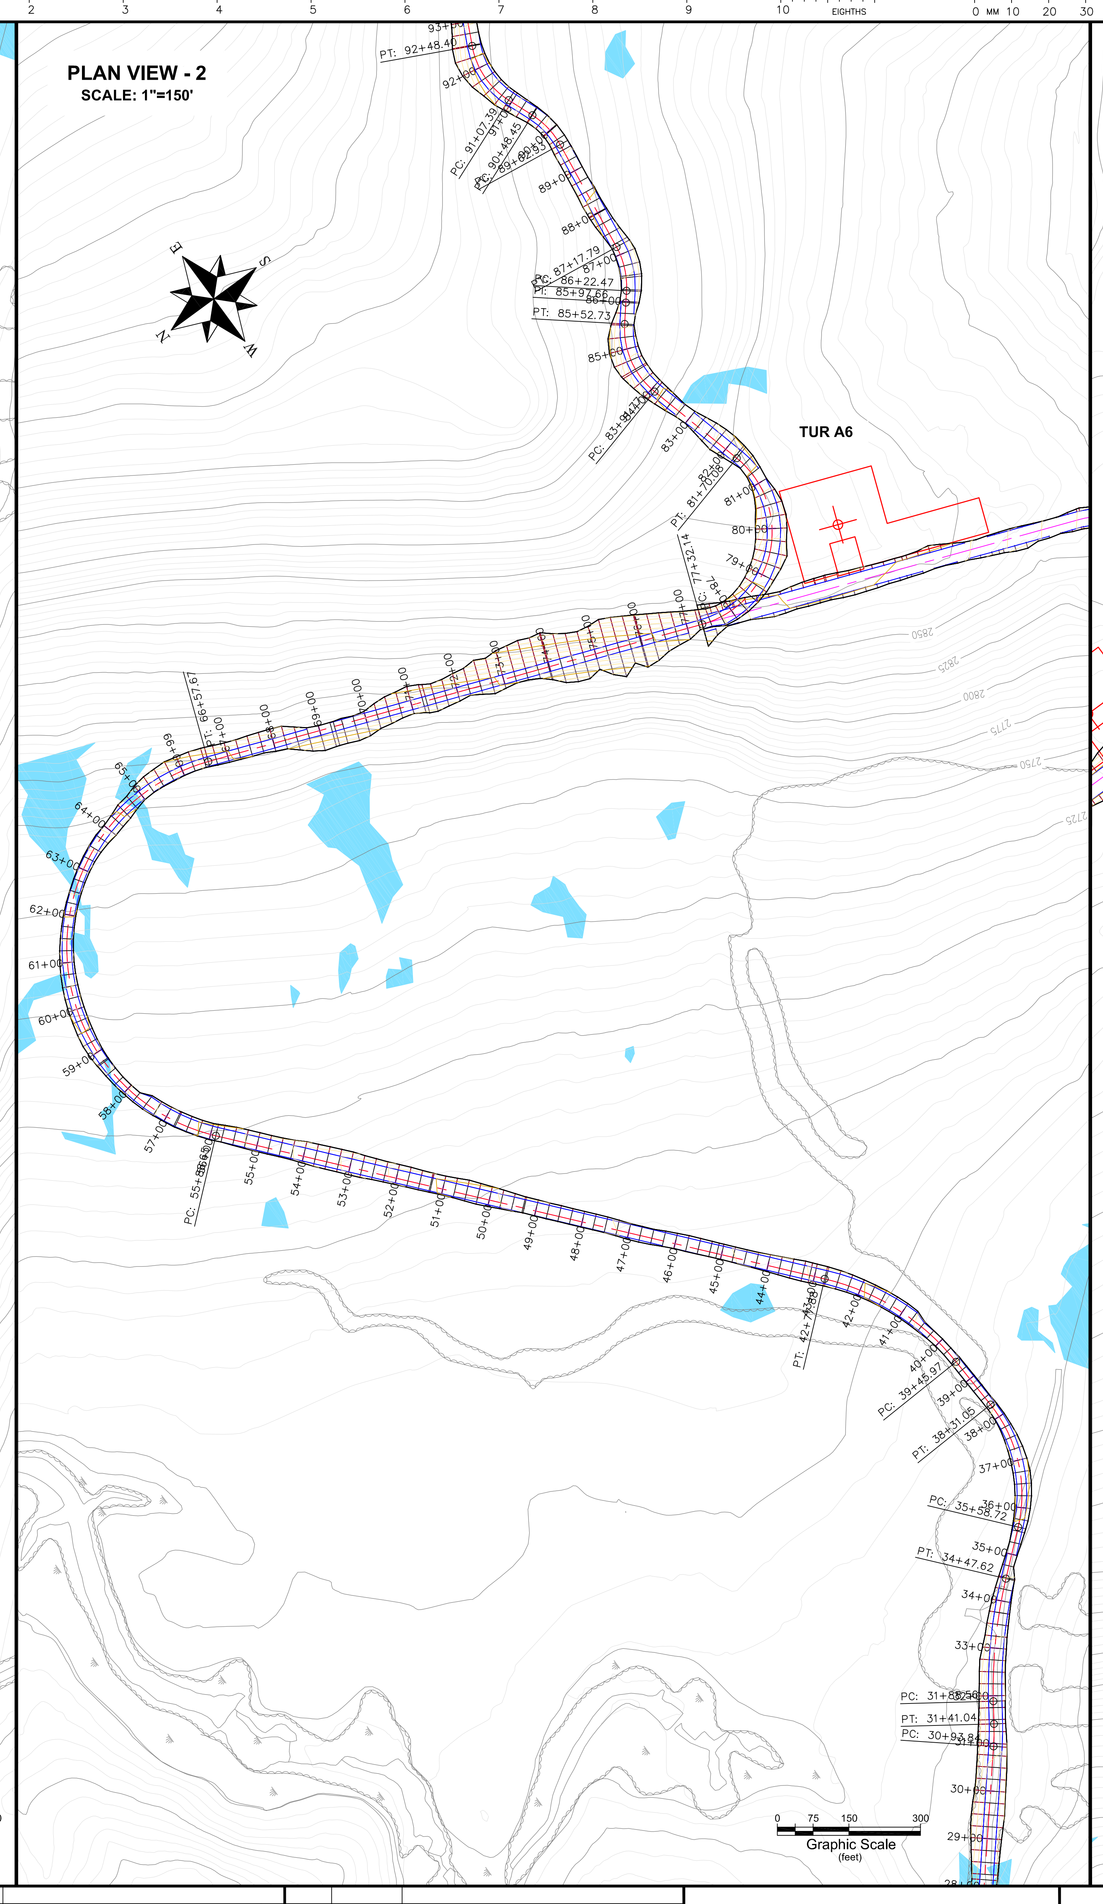

PLAN VIEW - 3
SCALE: 1"=150'

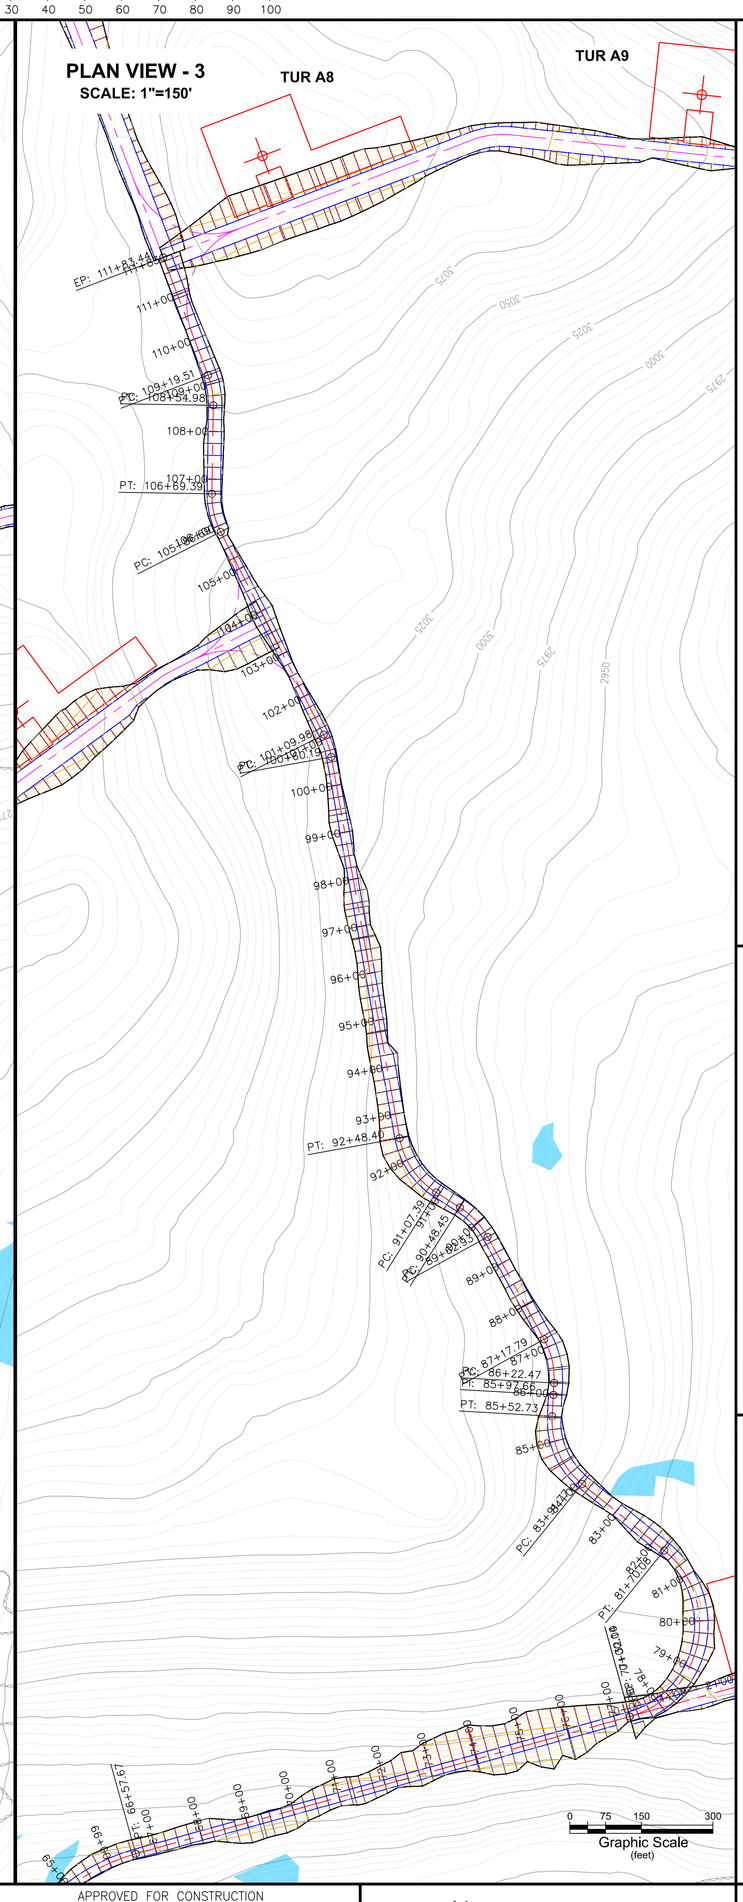

NOTES

LEGEND

KEYPLAN

COPYRIGHT © 2004

REV	D/M/Y	REVISION	DRN	CHK	APP	APP	APP	APP

ISS	D/M/Y	APP	ISSUED FOR

REF	NUMBER	TITLE

REFERENCES

STAMP/SEAL

PROPRIETARY INFORMATION:
THIS DRAWING IS THE PROPERTY OF AMEC AMERICAS, INC. AND IS NOT TO BE LOANED OR REPRODUCED IN ANY WAY WITHOUT THE PERMISSION OF AMEC AMERICAS, INC.

APPROVED FOR CONSTRUCTION

–	–	–
CLIENT PROJECT MGR.	DEPARTMENT MGR.	PROJECT MGR.

PROJECT PHASE: –

PROJECT NO.	ACTIVITY NO.	PACKAGE CODE
–	–	–

SCALE: AS SHOWN

	BY	D/M/Y
DSN.	MSL	01/03/07
DRN.	MAG	01/03/07

TransCanada
In business to deliver

AREA: KIBBY WIND POWER PROJECT SERIES A

SUBJECT: ACCESS ROAD A1 PLAN AND PROFILE

amec
ONE PLYMOUTH MEETING, SUITE 850
PLYMOUTH MEETING, PA 19462-1308
(610) 828-8100

CLIENT DWG. NO.: –

DRAWING NO.: S_A Sheet 5-1

REV.: 2

CADD FILE ADDRESS: –