


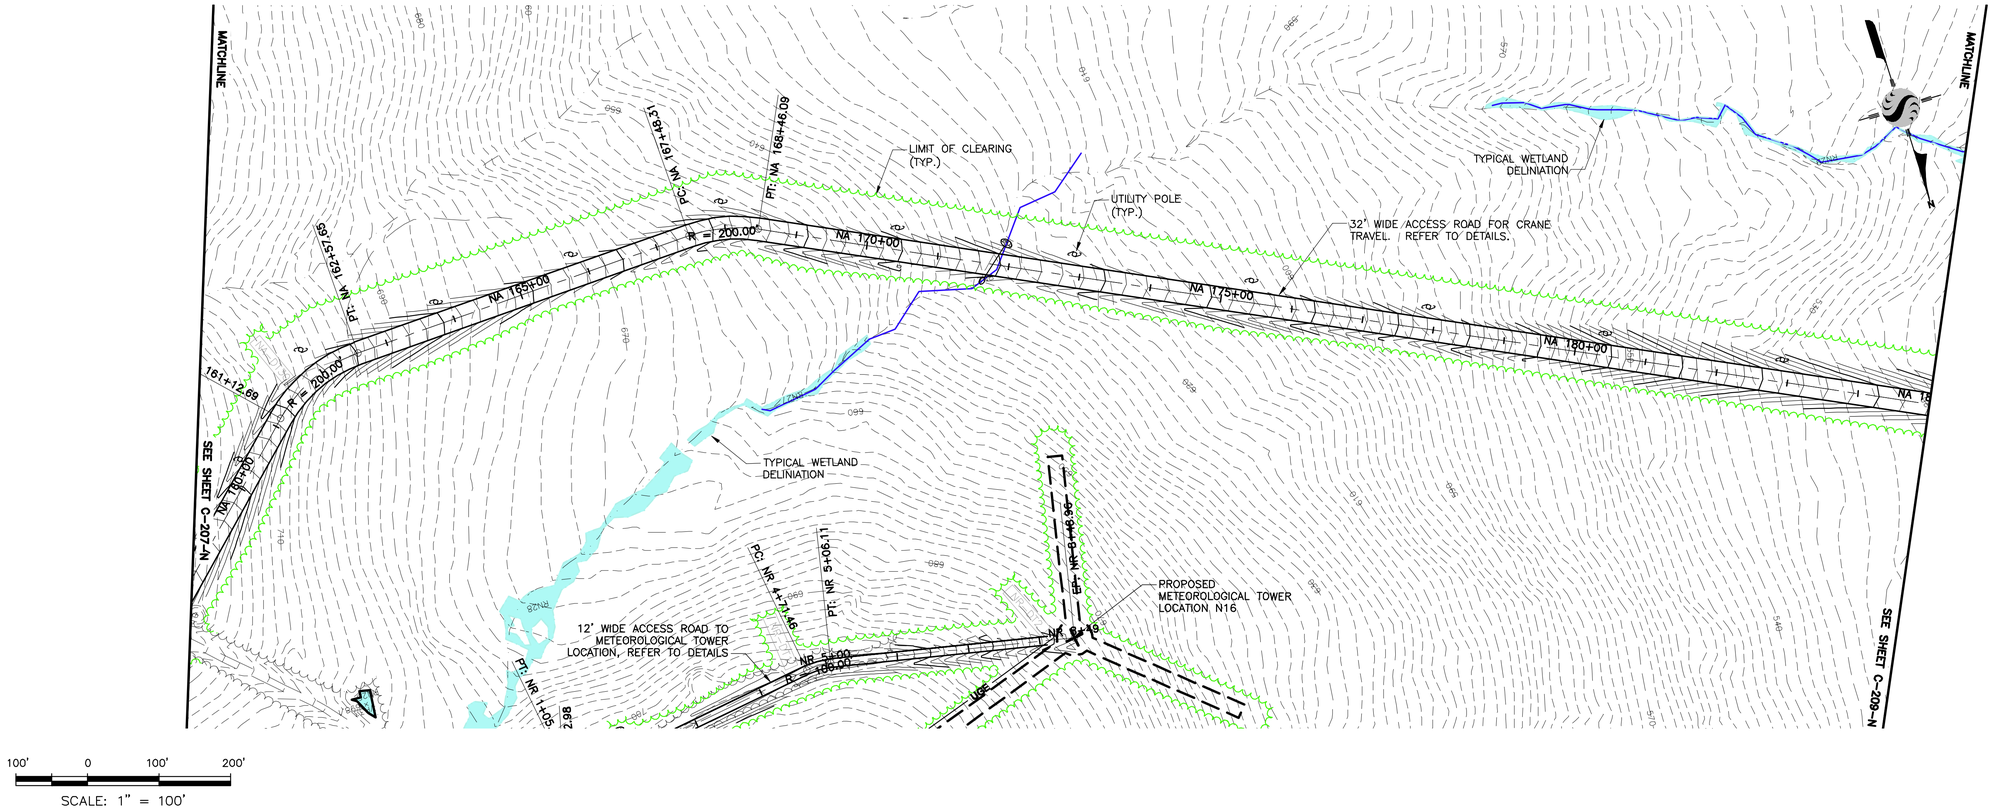


Stantec Consulting Services Inc.
5 LAN Drive, Suite 300
Westford MA U.S.A.
01886
Tel. 978.692.1913
Fax. 978.692.4578
www.stantec.com

Stantec

Copyright Reserved
The Contractor shall verify and be responsible for all dimensions. DO NOT scale the drawing – any errors or omissions shall be reported to Stantec without delay.
The Copyrights to all designs and drawings are the property of Stantec. Reproduction or use for any purpose other than that authorized by Stantec is forbidden.

Consultants

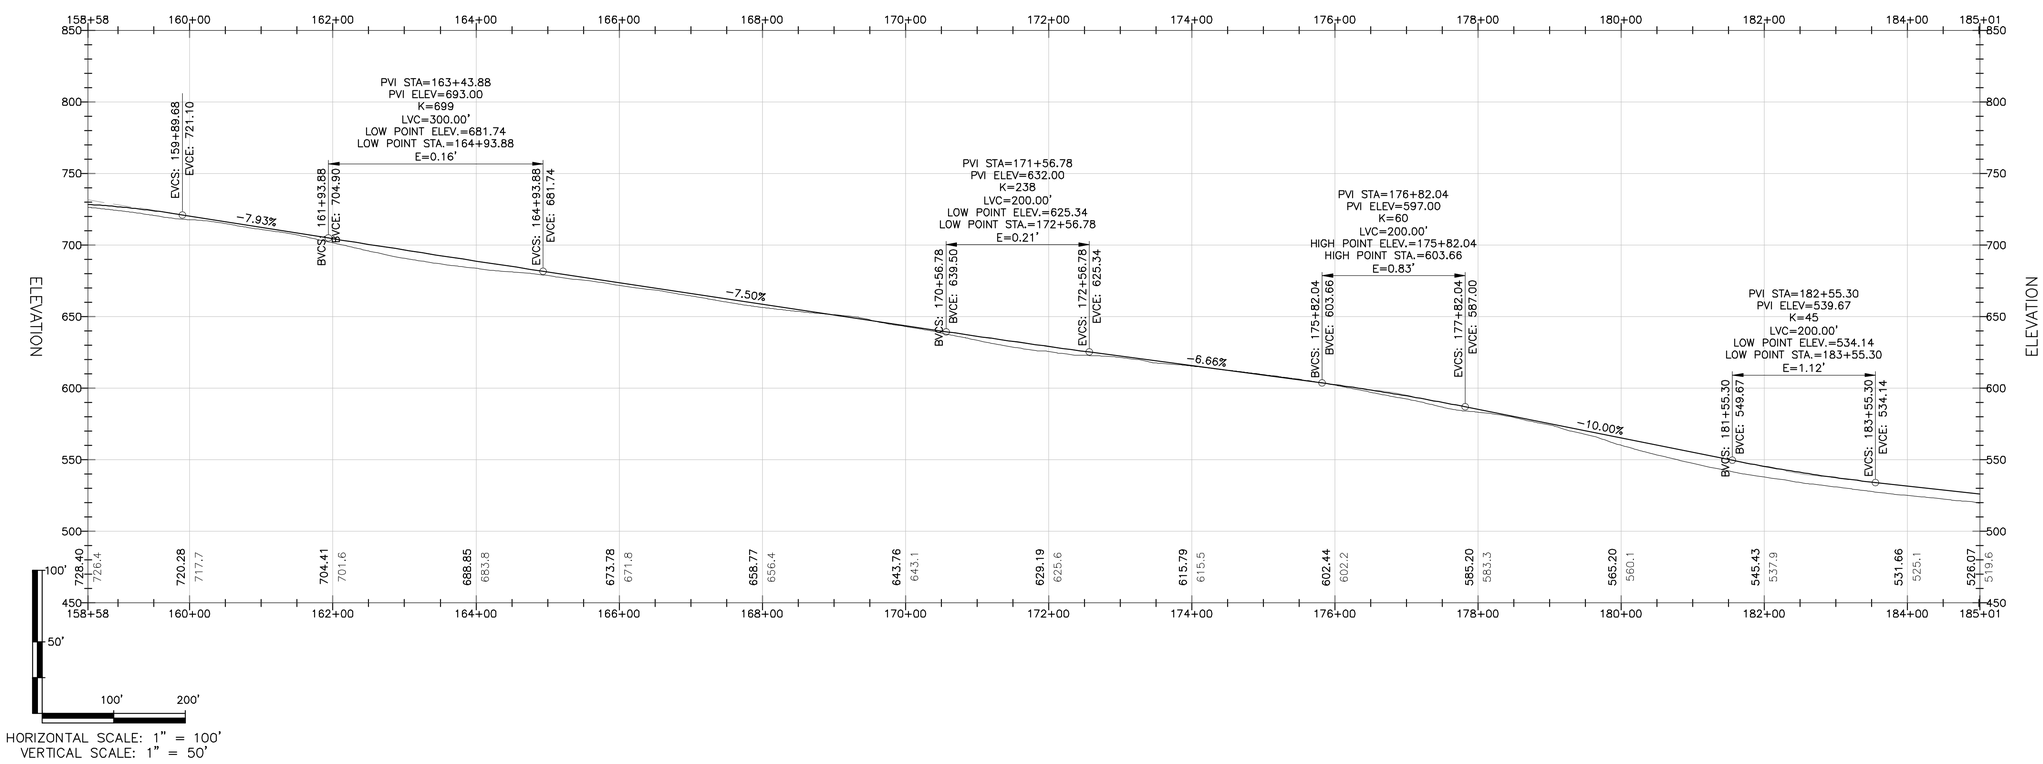Legend

Notes

**DEP SUBMISSION**
**NOT FOR CONSTRUCTION**
**SEPTEMBER 5, 2008**

| Revision | By | Appd. | YY.MM.DD |
|---|---|---|---|
| SITE LOCATION DEVELOPMENT PERMIT | GCK | GCK | 08.09.05 |

| Issued | By | Appd. | YY.MM.DD |
|---|---|---|---|
| File Name: n00147-c208.dwg | JSK | GK/MW | JSK | 08.08.01 |
| | Dwn. | Chkd. | Dsgn. | YY.MM.DD |

Permit-Seal

Client/Project
EVERGREEN WIND POWER III, LLC

ROLLINS WIND PROJECT (ROLLINS)
ROLLINS NORTH
LINCOLN, BURLINGTON, LEE, WINN AND MATTAWAMKEAG
PENOBSCOT COUNTY, MAINE

Title
ROADWAY PLAN AND PROFILE
ALIGN. "NA", STA. 158+58 - 185+01

ROLLINS NORTH SITE

| Project No. | Scale | |
|---|---|---|
| 195600147 | 1" = 100' | |
| Drawing No. | Sheet | Revision |
| C-208-N | 15 of 93 | 0 |