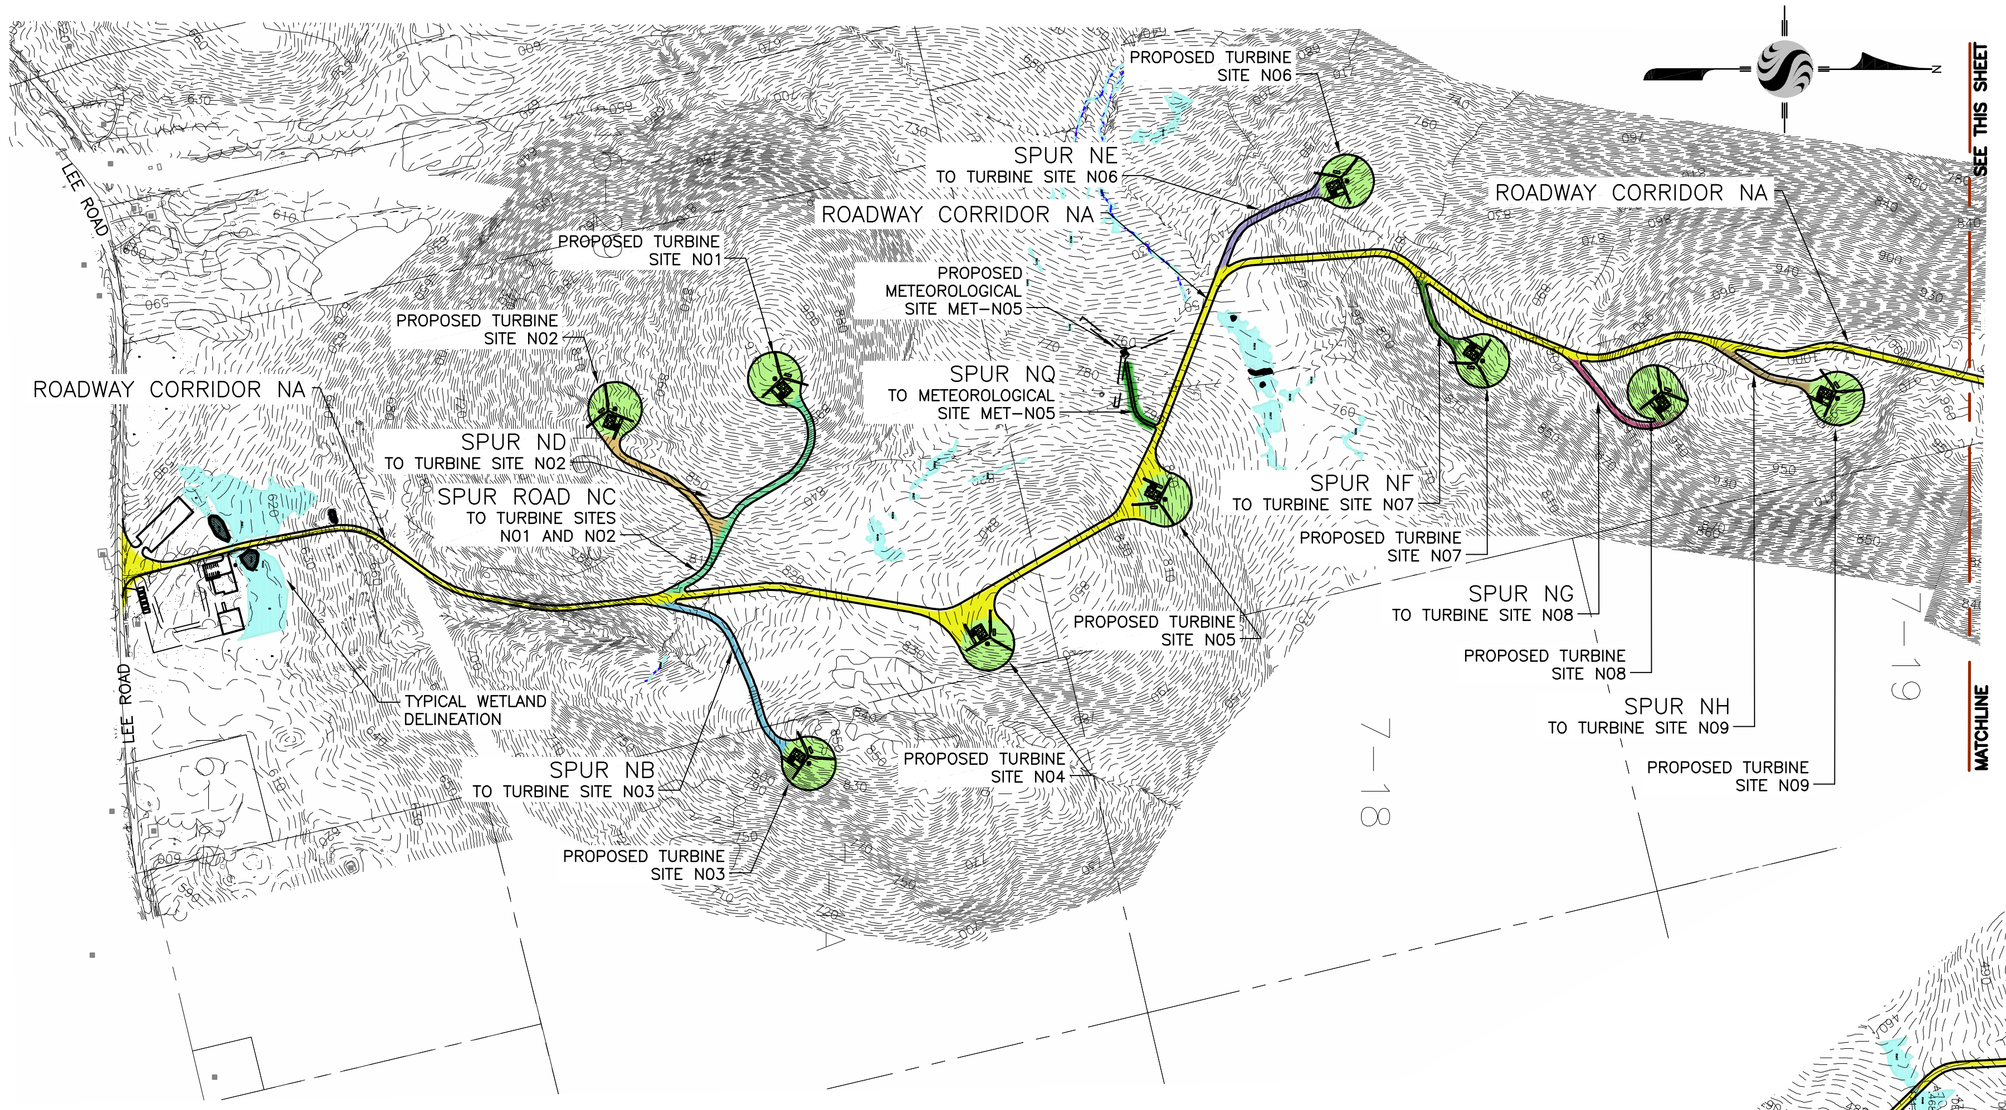

ROLLINS NORTH – NORTHERN PORTION
SCALE: 1"=500'

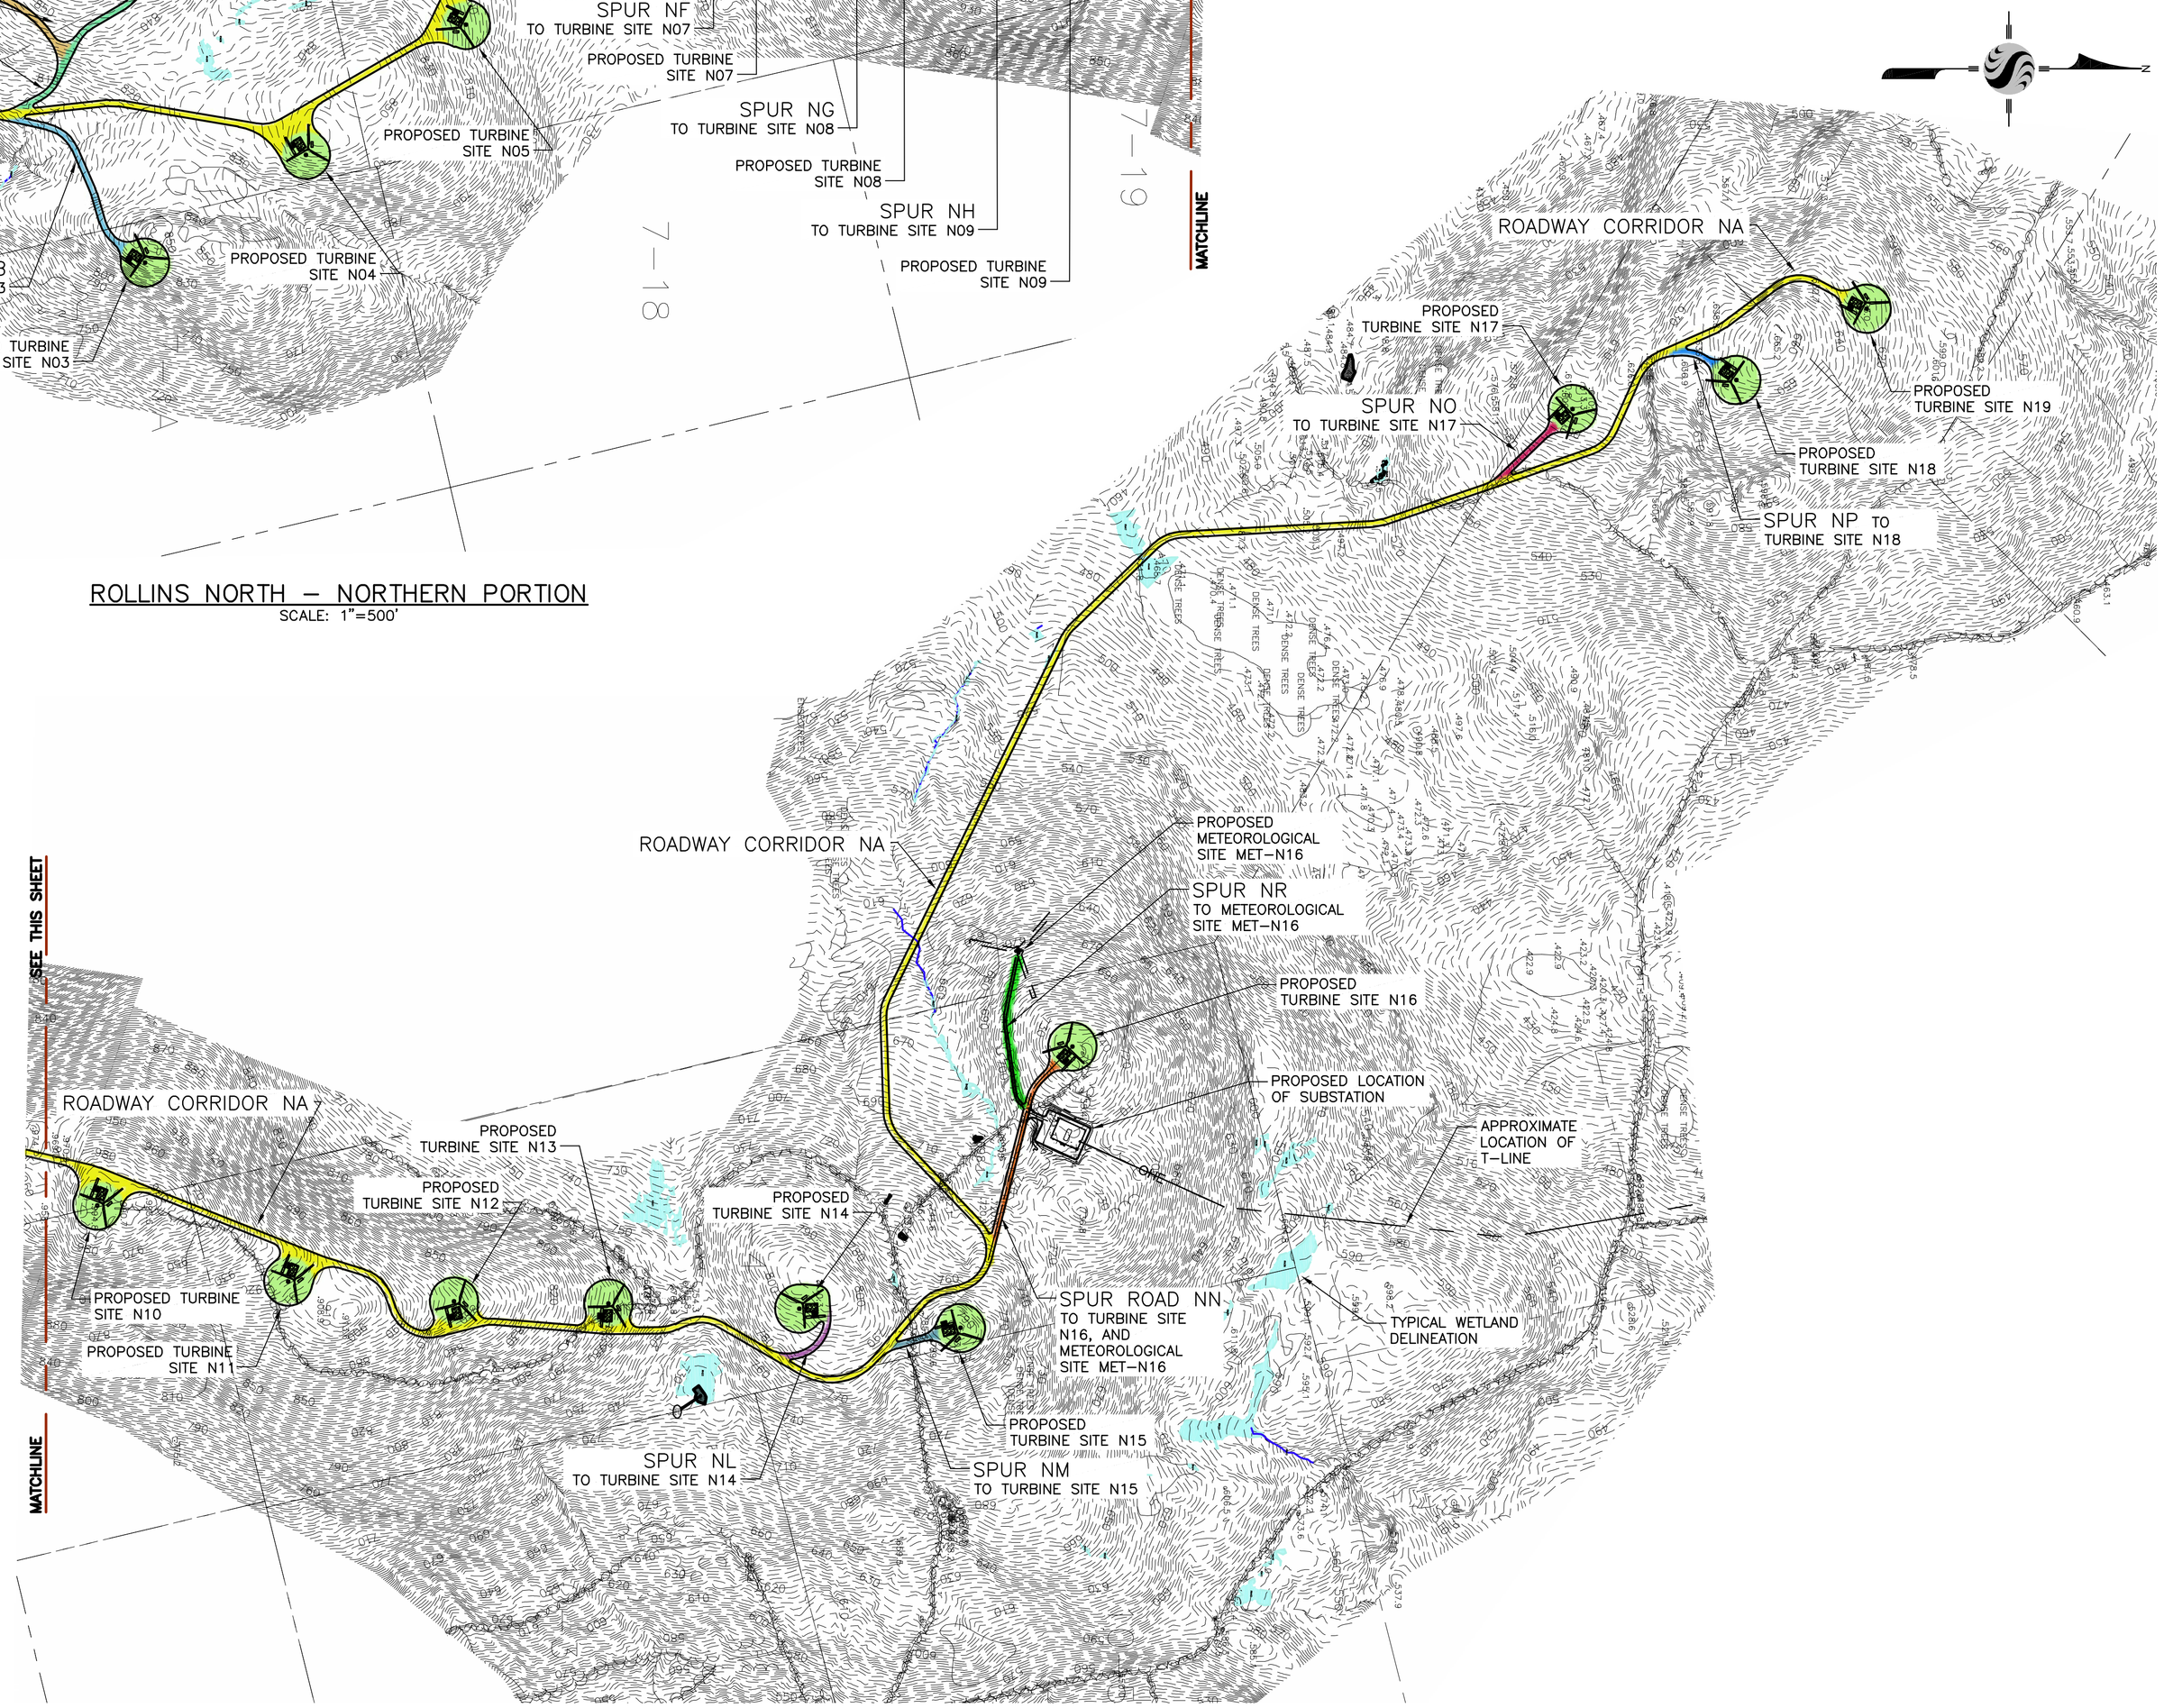

ROLLINS NORTH – SOUTHERN PORTION
SCALE: 1"=500'

500' 0 500' 1000'
SCALE: 1" = 500'

Stantec
Stantec Consulting Services Inc.
5 LAN Drive, Suite 300
Westford MA U.S.A.
01886
Tel. 978.692.1913
Fax. 978.692.4578
www.stantec.com

Copyright Reserved
The Contractor shall verify and be responsible for all dimensions. DO NOT scale the drawing – any errors or omissions shall be reported to Stantec without delay.
The Copyrights to all designs and drawings are the property of Stantec. Reproduction or use for any purpose other than that authorized by Stantec is forbidden.

Consultants

Legend

Notes

THE INTENT OF THIS DRAWING IS TO PROVIDE ALIGNMENT DESIGNATION AND ORIENTATION OF ROADWAYS, CORRIDORS AND SPURS REFERRED TO ON PLAN AND PROFILE SHEETS.

DEP SUBMISSION
NOT FOR CONSTRUCTION
SEPTEMBER 5, 2008

Revision	By	Appd.	YY.MM.DD
SITE LOCATION DEVELOPMENT PERMIT	GCK	GCK	08.09.05

Issued	By	Appd.	YY.MM.DD
File Name: n00147-c102.dwg	PBG	GCK	PBG	08.08.12
	Dwn.	Chkd.	Dsgn.	YY.MM.DD

Permit-Seal

Client/Project
EVERGREEN WIND POWER III, LLC

ROLLINS WIND PROJECT (ROLLINS)
ROLLINS NORTH
LINCOLN, BURLINGTON, LEE, WINN AND MATTAWAMKEAG
PENOBSCOT COUNTY, MAINE

ROLLINS NORTH SITE

Title
ROADWAY CORRIDOR ORIENTATION PLAN

Project No. 195600147
Scale 1" = 500'

Drawing No. C-102-N
Sheet 3 of 93
Revision 0