


ROLLINS SOUTH – NORTHERN PORTION
SCALE: 1"=500'

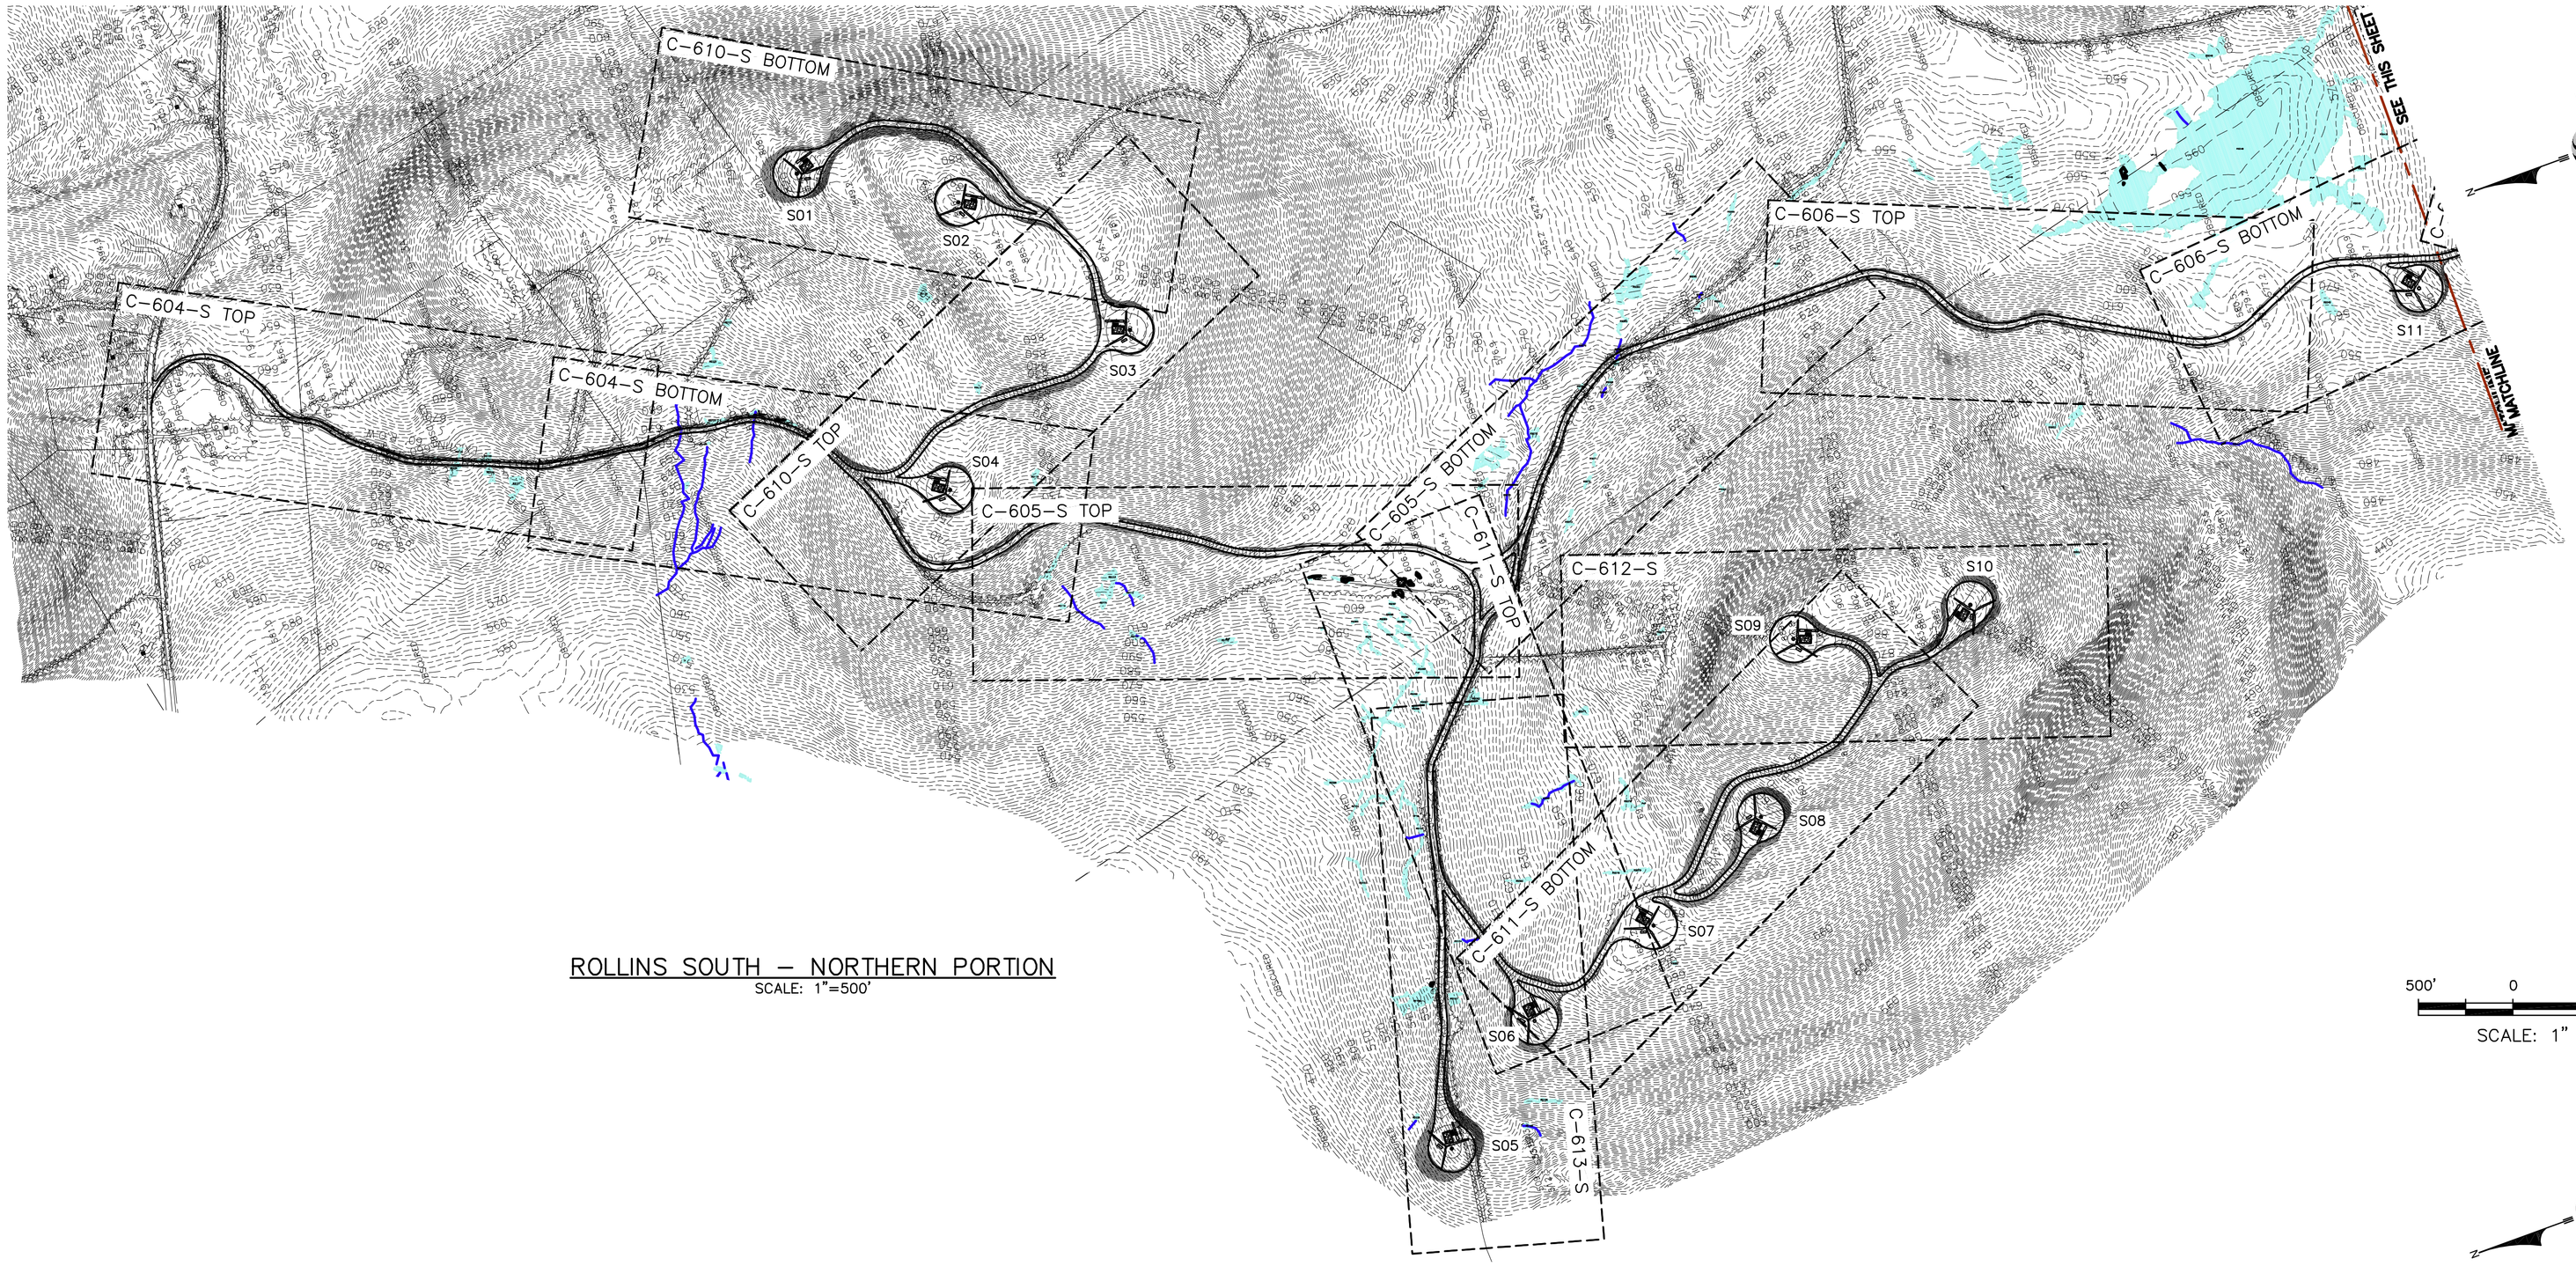


ROLLINS SOUTH – SOUTHERN PORTION
SCALE: 1"=500'

Stantec Consulting Services Inc.
5 LAN Drive, Suite 300
Westford MA U.S.A.
01886
Tel. 978.692.1913
Fax. 978.692.4578
www.stantec.com

Stantec

Copyright Reserved
The Contractor shall verify and be responsible for all dimensions. DO NOT scale the drawing – any errors or omissions shall be reported to Stantec without delay.
The Copyrights to all designs and drawings are the property of Stantec. Reproduction or use for any purpose other than that authorized by Stantec is forbidden.

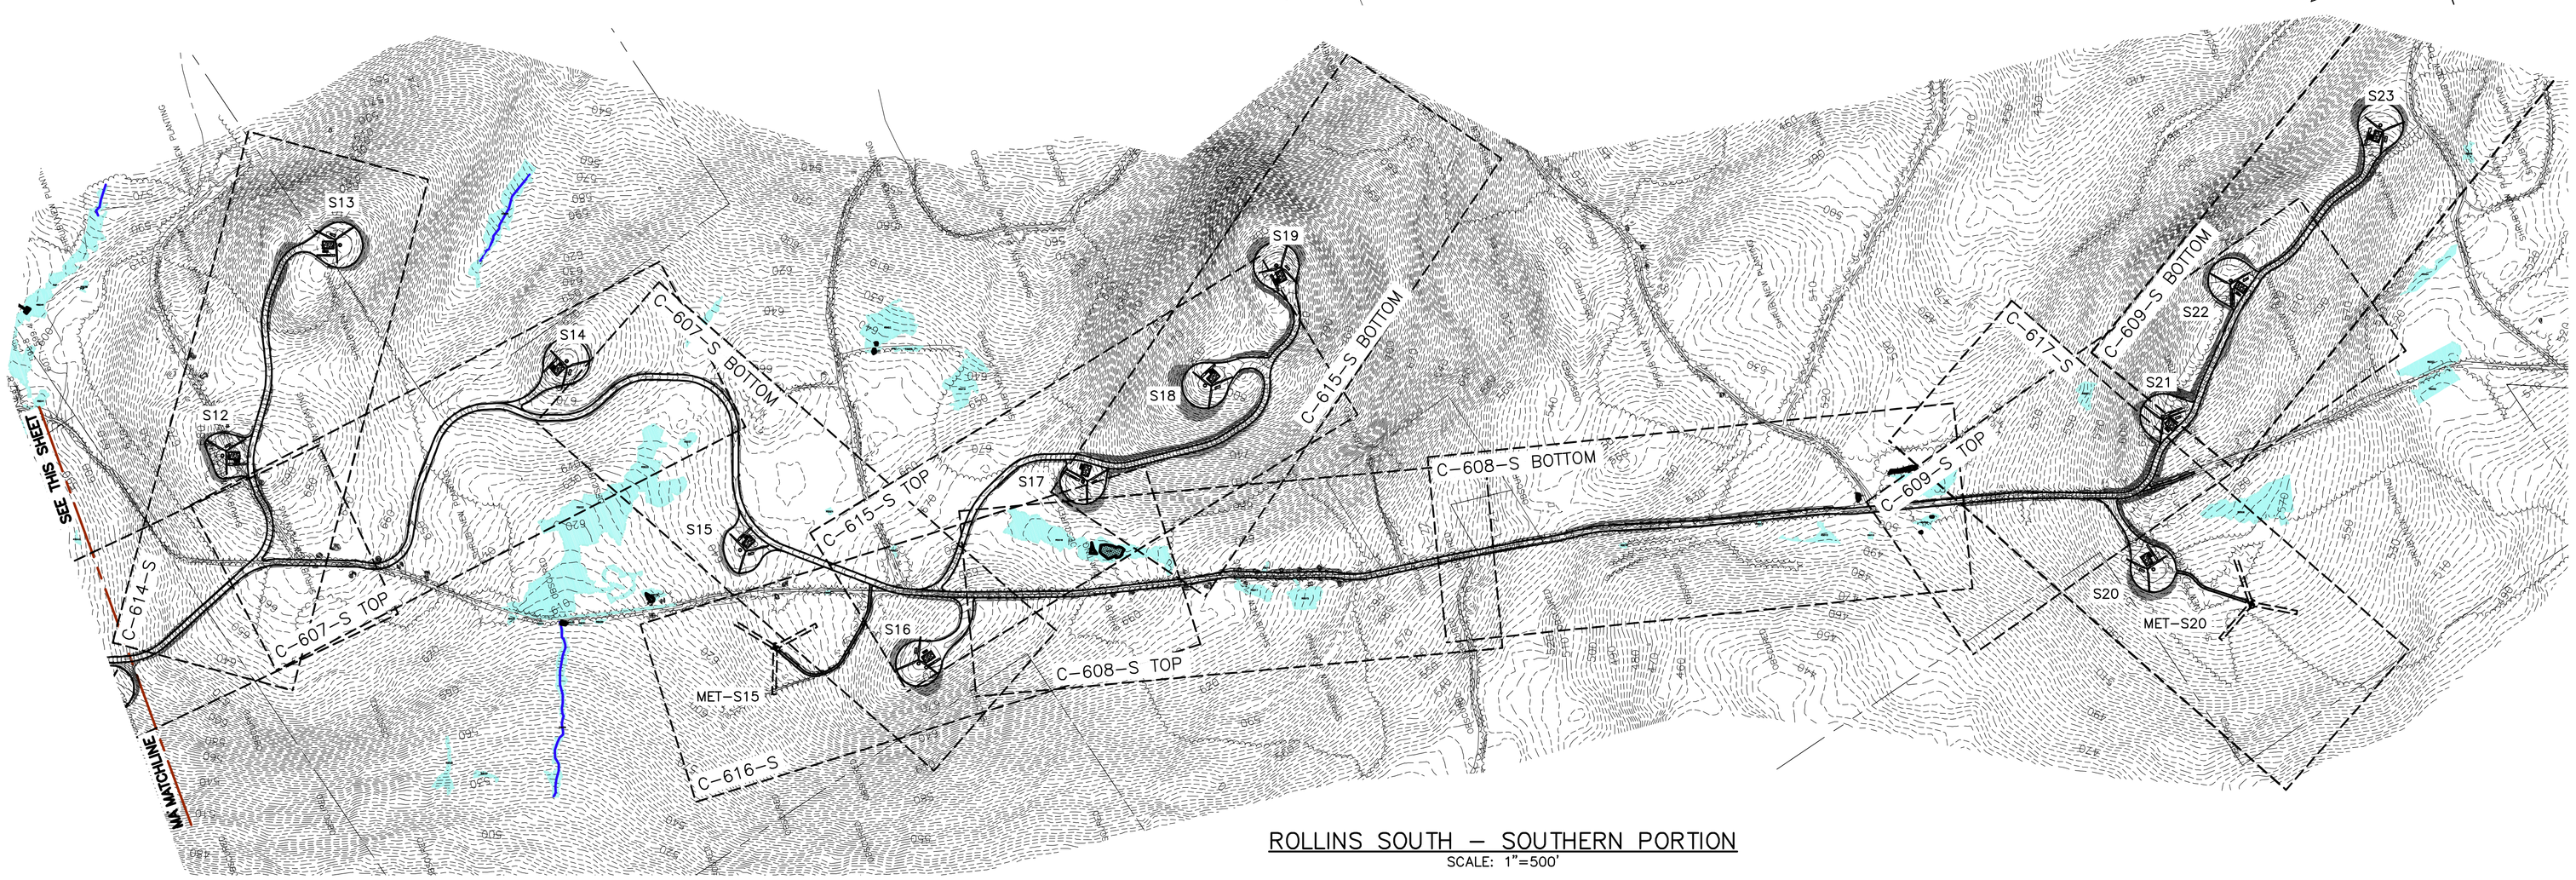Consultants

Legend

Notes
1. REFER TO SHEET C-001 FOR EXISITNG AND PROPOSED LEGENDS.
2. REFER TO SHEETS C-501 THROUGH C-508 FOR TYPICAL DETAILS.
3. REFER TO SHEETS C-618-S AND C-613-N FOR CULVERT, DITCH TURNOUT, LEVEL SPREADER AND FINAL LOCATION OF 16' WIDE ACCESS ROAD TABLES

**DEP SUBMISSION**
NOT FOR CONSTRUCTION
SEPTEMBER 5, 2008

| Revision | By | Appd. | YY.MM.DD |
|---|---|---|---|
| SITE LOCATION DEVELOPMENT PERMIT | GCK | GCK | 08.09.05 |
| Issued | By | Appd. | YY.MM.DD |

| File Name: s00147-c603.dwg | JWF | GCK | JWF | 08.08.01 |
|---|---|---|---|---|
| | Dwn. | Chkd. | Dsgn. | YY.MM.DD |

Permit-Seal

Client/Project
EVERGREEN WIND POWER III, LLC

ROLLINS WIND PROJECT (ROLLINS)
ROLLINS SOUTH
LINCOLN, BURLINGTON, LEE, WINN AND MATTAWAMKEAG
PENOBSCOT COUNTY, MAINE

Title
EROSION CONTROL & STORM-WATER MANAGAMENT PLAN
KEY SHEET

Project No. 195600147
Scale 1" = 500'
Drawing No. C-603-S
Sheet 78 of 93
Revision 0

ROLLINS SOUTH SITE

U:\195600147\civil\drawing\c3d\sheet_files\s00147-c603.dwg, C-605-S, 9/11/2008 4:24:06 PM, jkobel, ps_l2_rev01.pc3