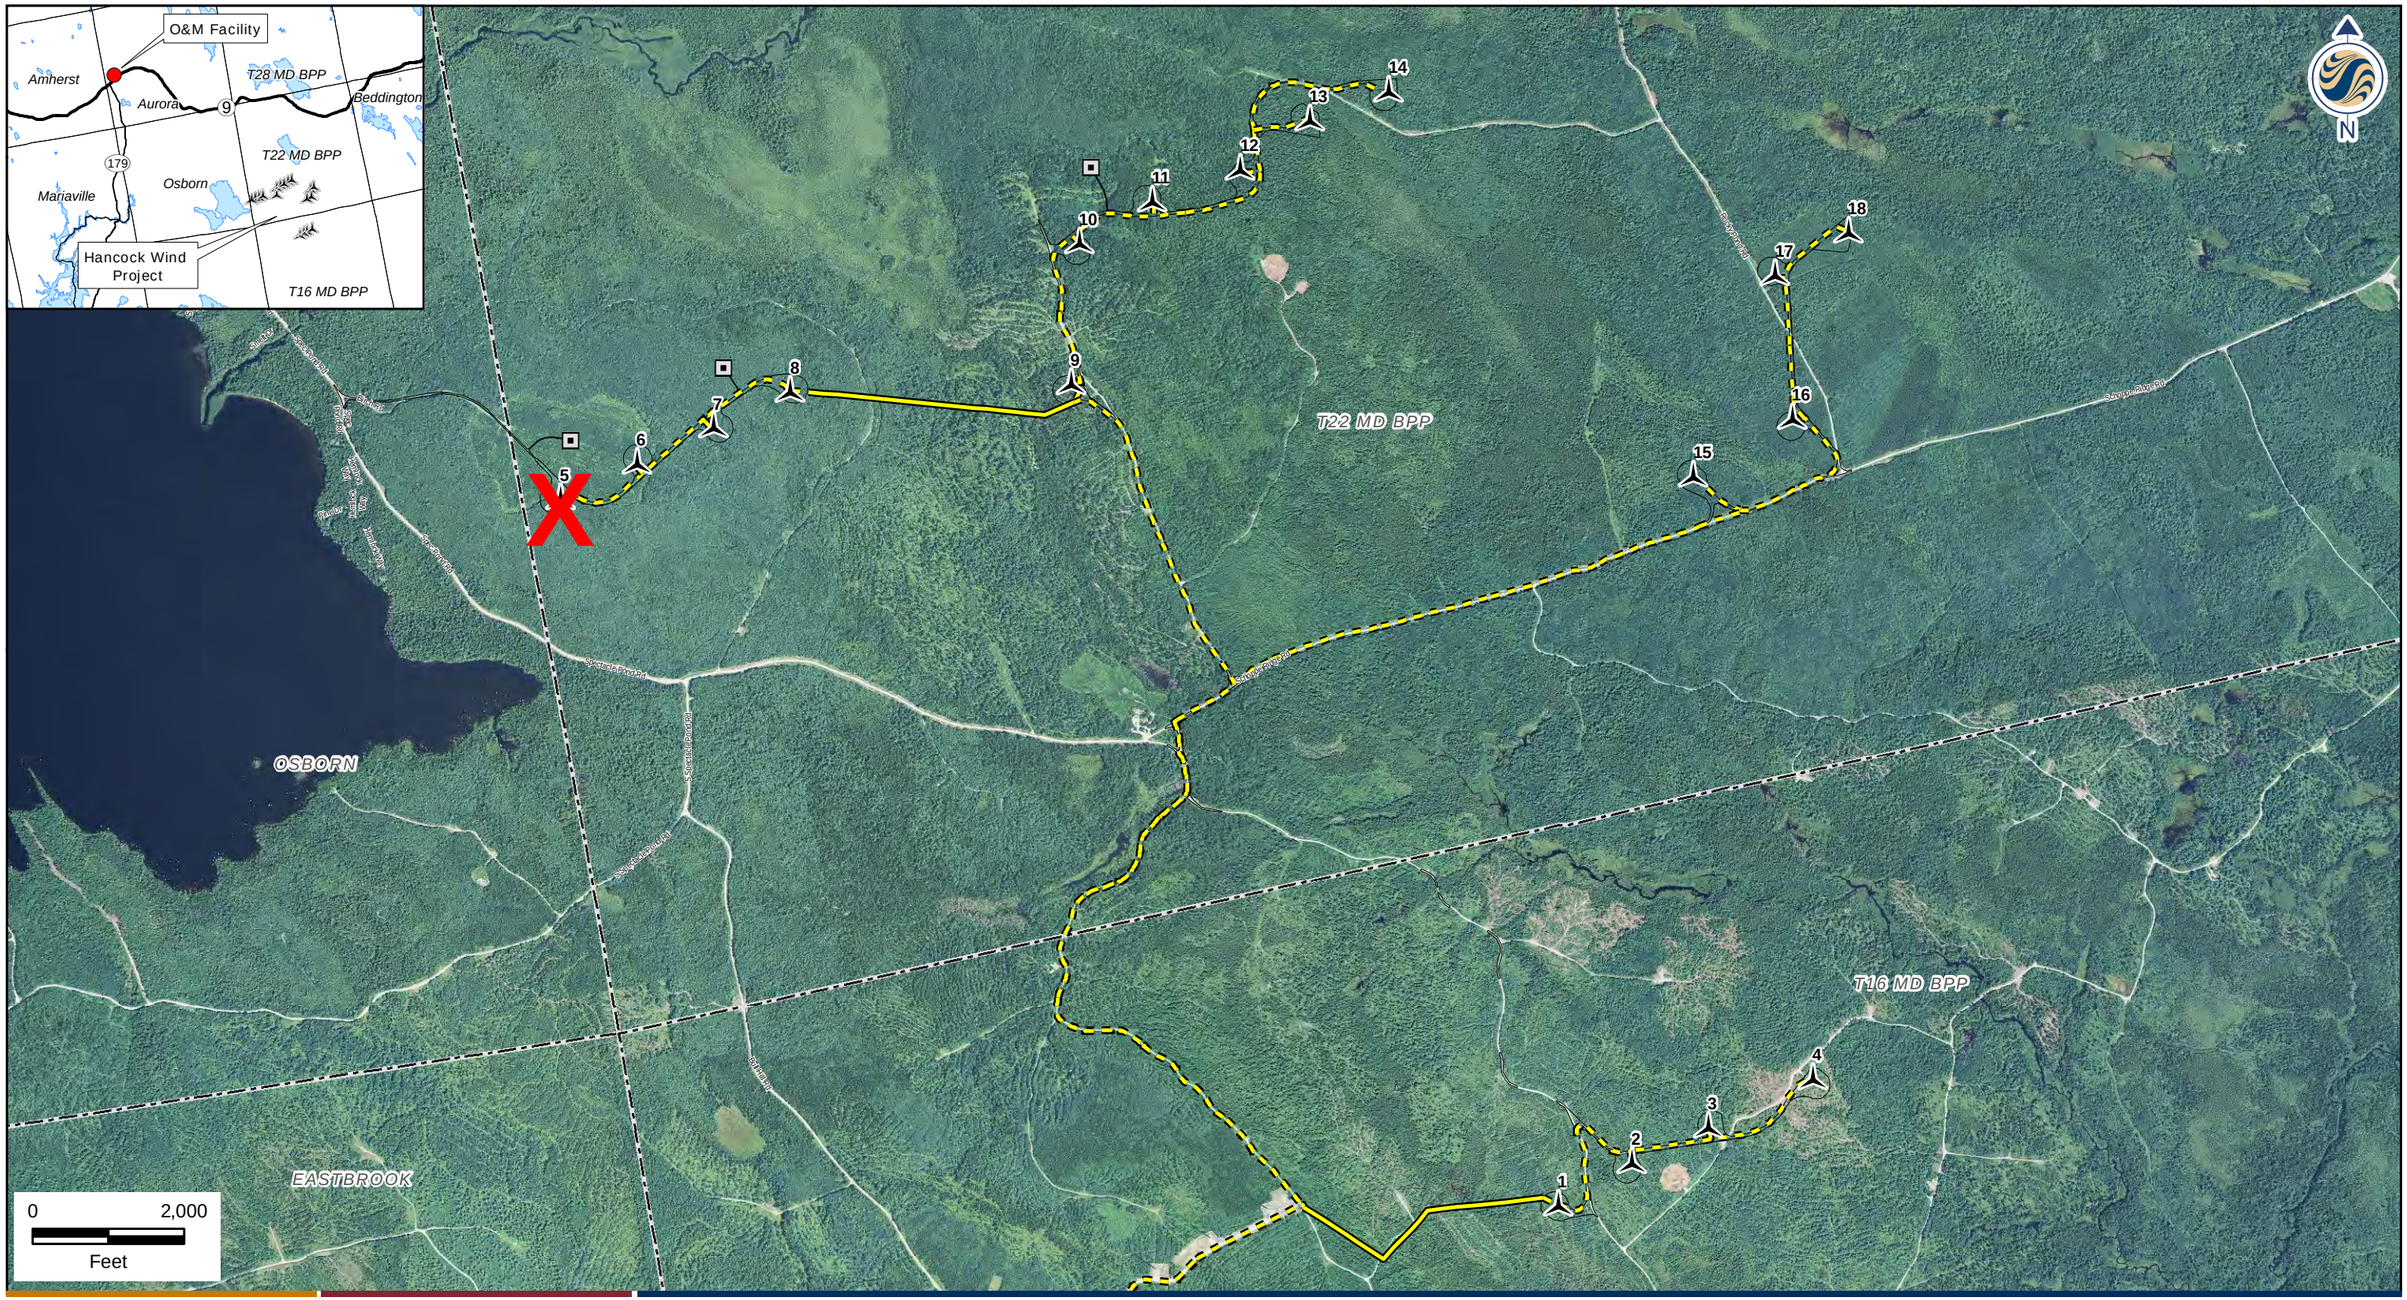

Stantec Consulting Services Inc.
30 Park Drive
Topsham, ME USA
04086
Phone (207) 729-1199
Fax: (207) 729-2715
www.stantec.com

00763_01_Location11x17_Rev1.mxd

Legend

- Proposed V117 Turbine Layout
- Proposed Permanent MET Tower
- Town Boundary
- Proposed Above Ground Collector
- Proposed Underground Collector
- Proposed Edge of Gravel

Client/Project
Hancock Wind, LLC
Hancock Wind Project
T16 MD & T22 MD, Maine

195600763

Figure No.
1

Title
Project Location Map Vestas V117 Option

1/10/2013 Revised 6/20/2014