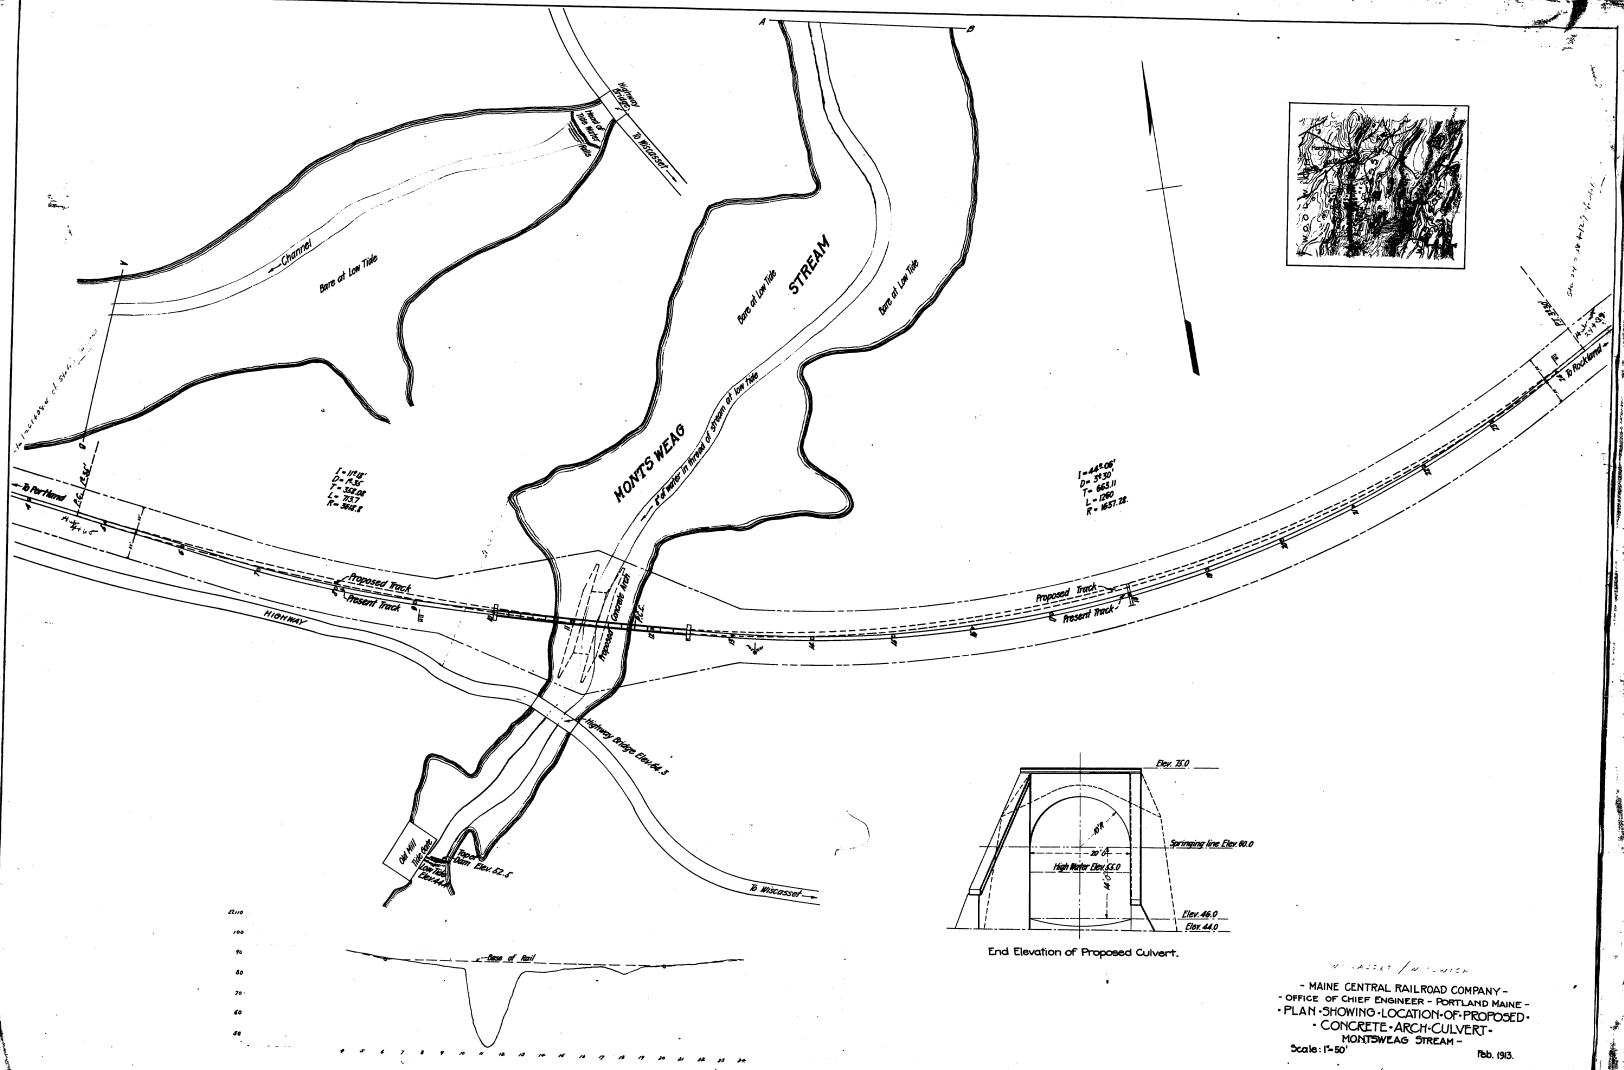

End Elevation of Proposed Culvert.

- MAINE CENTRAL RAILROAD COMPANY -
- OFFICE OF CHIEF ENGINEER - PORTLAND MAINE -
- PLAN · SHOWING · LOCATION · OF · PROPOSED ·
- CONCRETE · ARCH · CULVERT -
MONTSWEAG STREAM -

Scale: 1" = 50'

Feb. 1913.

97-1