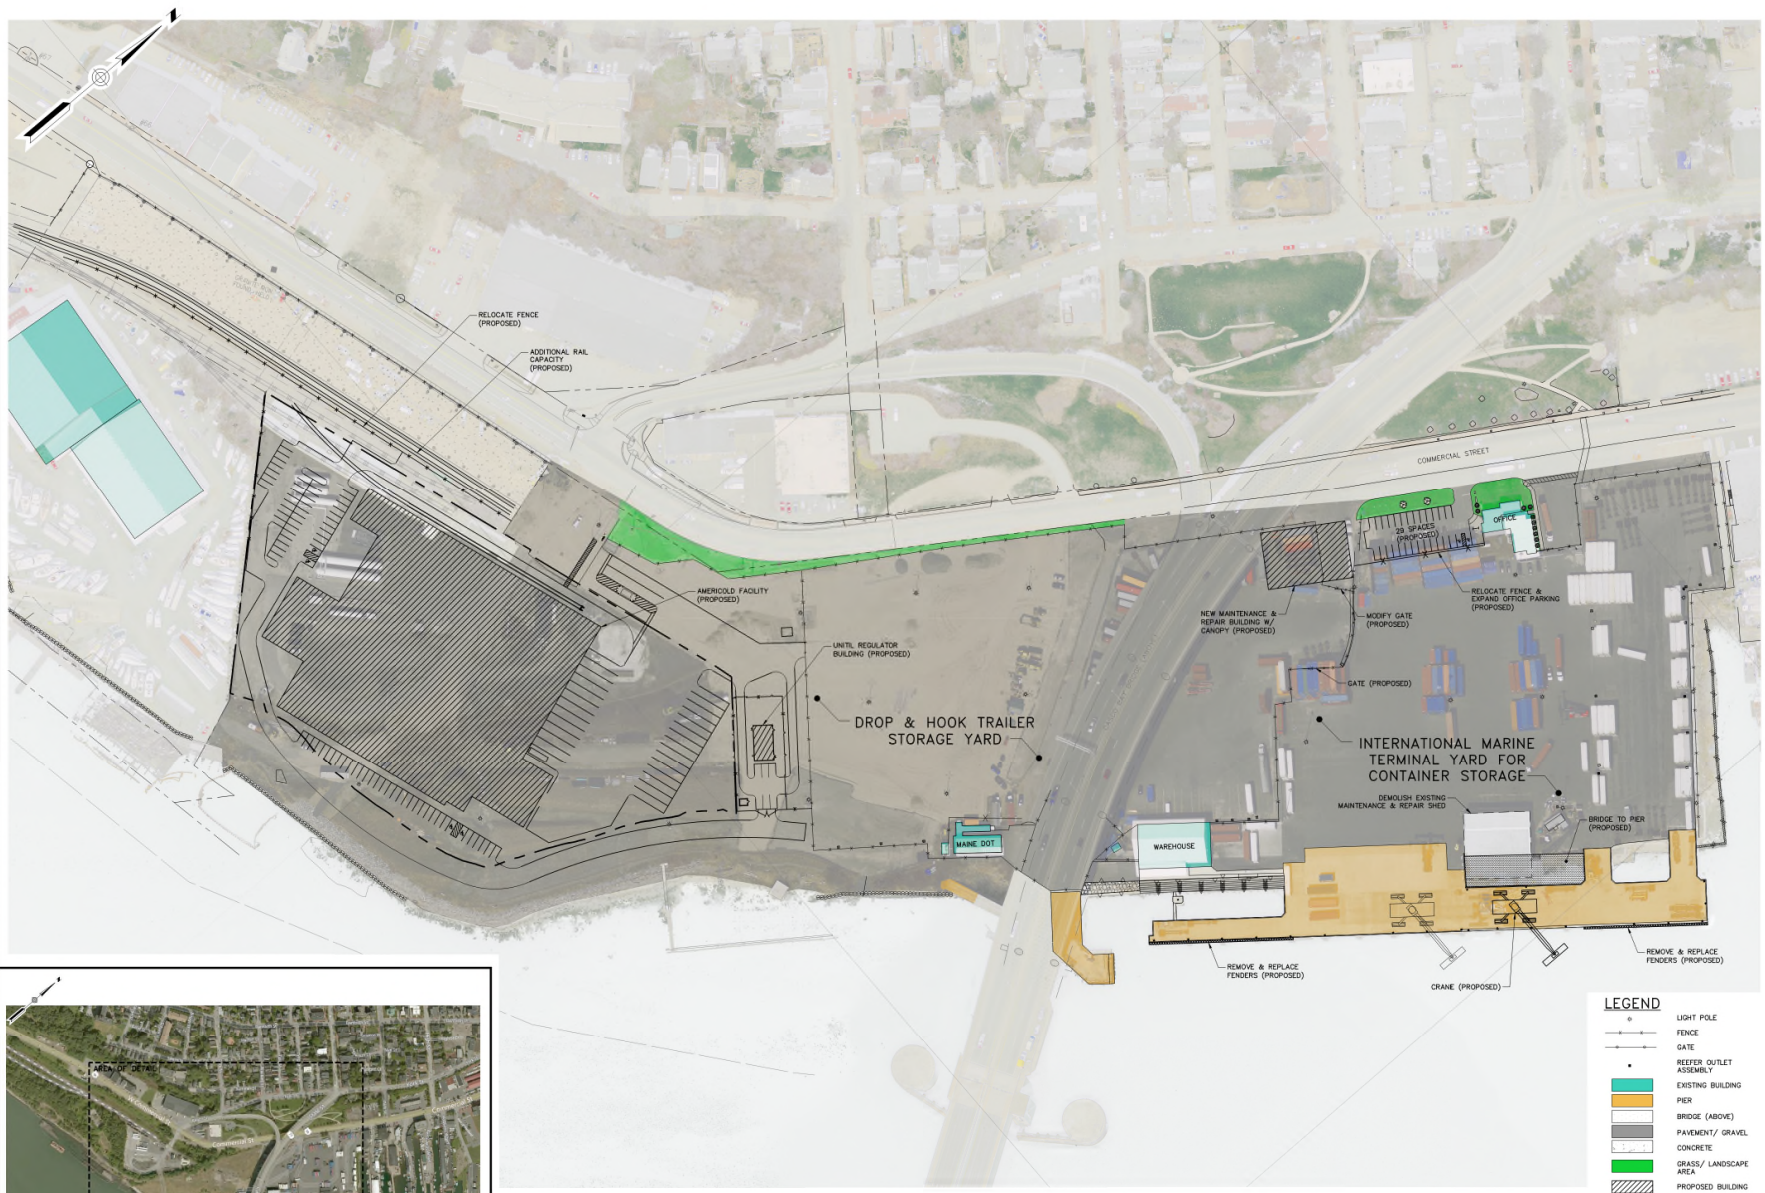

LOCATION MAP
1"=500'

24x36 SHEET
1:1

WOODARD & CURRAN
41 Hutchins Drive
Portland, Maine 04102
800.426.4262 | www.woodardcurran.com
COMMITMENT & INTEGRITY DRIVE RESULTS

THIS DOCUMENT IS THE PROPERTY OF WOODARD & CURRAN INC. AND ITS CLIENT. REPRODUCTION OR MODIFICATION WITHOUT WRITTEN PERMISSION IS PROHIBITED.

REV	DESCRIPTION	DATE

DESIGNED BY: BCM
DRAWN BY: BCM
CHECKED BY: MDLM
229064 IMT CONCEPT.dwg

PROPOSED SITE IMPROVEMENTS CONCEPTUAL PLAN

MAINE PORT AUTHORITY

INTERNATIONAL MARINE TERMINAL FACILITY PLANS

JOB NO.: 229064
DATE: APRIL 2016
SCALE: 1"=80'
SHEET: 2 OF 2

C-2

\\wc\shared\Projects\229064 Maine Port Authority-Cold Storage Engineering\wip\Drawings\Concept Figures\229064 IMT Concept.dwg, Apr 12, 2016 - 8:37am