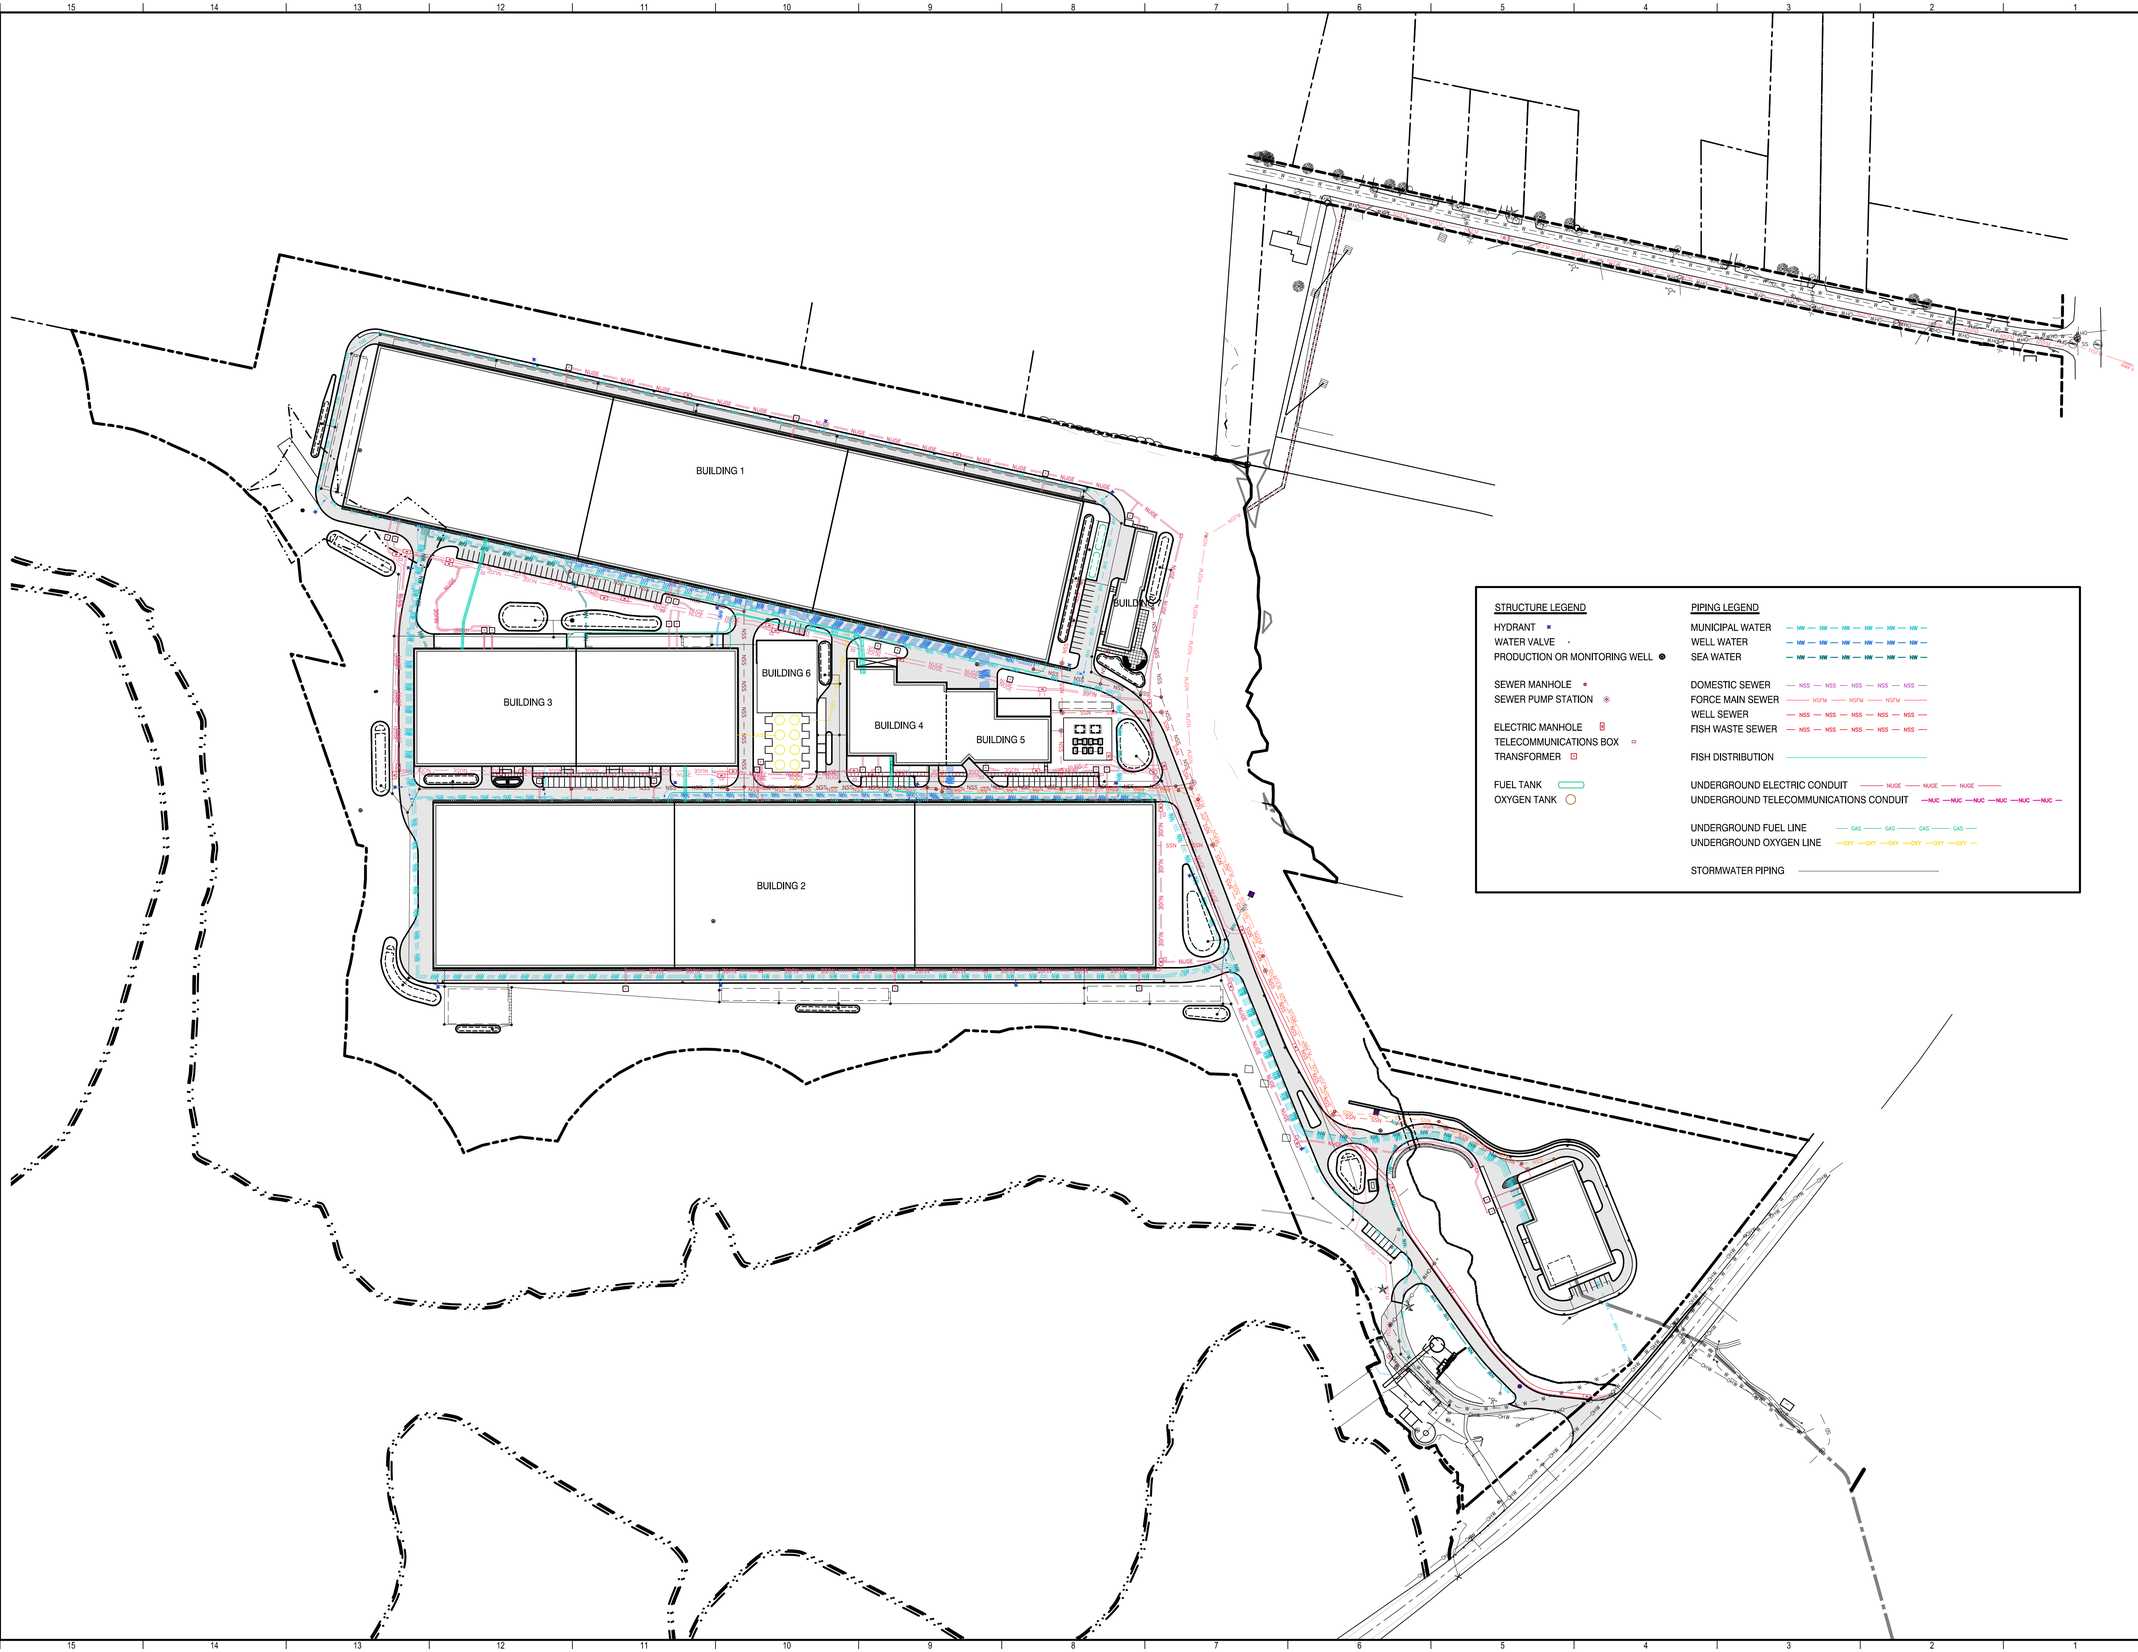

STRUCTURE LEGEND

- HYDRANT
- WATER VALVE
- PRODUCTION OR MONITORING WELL
- SEWER MANHOLE
- SEWER PUMP STATION
- ELECTRIC MANHOLE
- TELECOMMUNICATIONS BOX
- TRANSFORMER
- FUEL TANK
- OXYGEN TANK

PIPING LEGEND

- MUNICIPAL WATER
- WELL WATER
- SEA WATER
- DOMESTIC SEWER
- FORCE MAIN SEWER
- WELL SEWER
- FISH WASTE SEWER
- FISH DISTRIBUTION
- UNDERGROUND ELECTRIC CONDUIT
- UNDERGROUND TELECOMMUNICATIONS CONDUIT
- UNDERGROUND FUEL LINE
- UNDERGROUND OXYGEN LINE
- STORMWATER PIPING

REV	DESCRIPTION	DATE

ISSUED FOR PERMIT

CURRENT ISSUE STATUS:

TRUE NORTH

TRUE NORTH:

SMRT Architects and Engineers
144 Fore Street/P.O. BOX 618
Portland, Maine 04104
1.877.700.7678
www.smrtinc.com
ARCHITECTURE | ENGINEERING | PLANNING | INTERIORS | ENERGY

RANSOM Consulting Engineers and Scientists
Ransom Consulting Engineers and Scientists
400 Commercial Street, Suite 400
Portland, Maine 04101

NORDIC AQUAFARMS
285 NORTHPORT AVENUE

BELFAST, MAINE

UTILITY CONTEXT PLAN

SHEET TITLE:

0 60' 120' 240' 360'

SCALE: 1" = 120'

PROJECT MANAGER:	ADB	PROJECT NO:	18076
A/E OF RECORD:			
JOB CAPTAIN:	SP	SHEET No.	CU100
DRAWN BY:	WSM		
SMRT FILE:	CU100-18076		

©COPYRIGHT 2018 SMRT INC

NOT FOR CONSTRUCTION

24x36