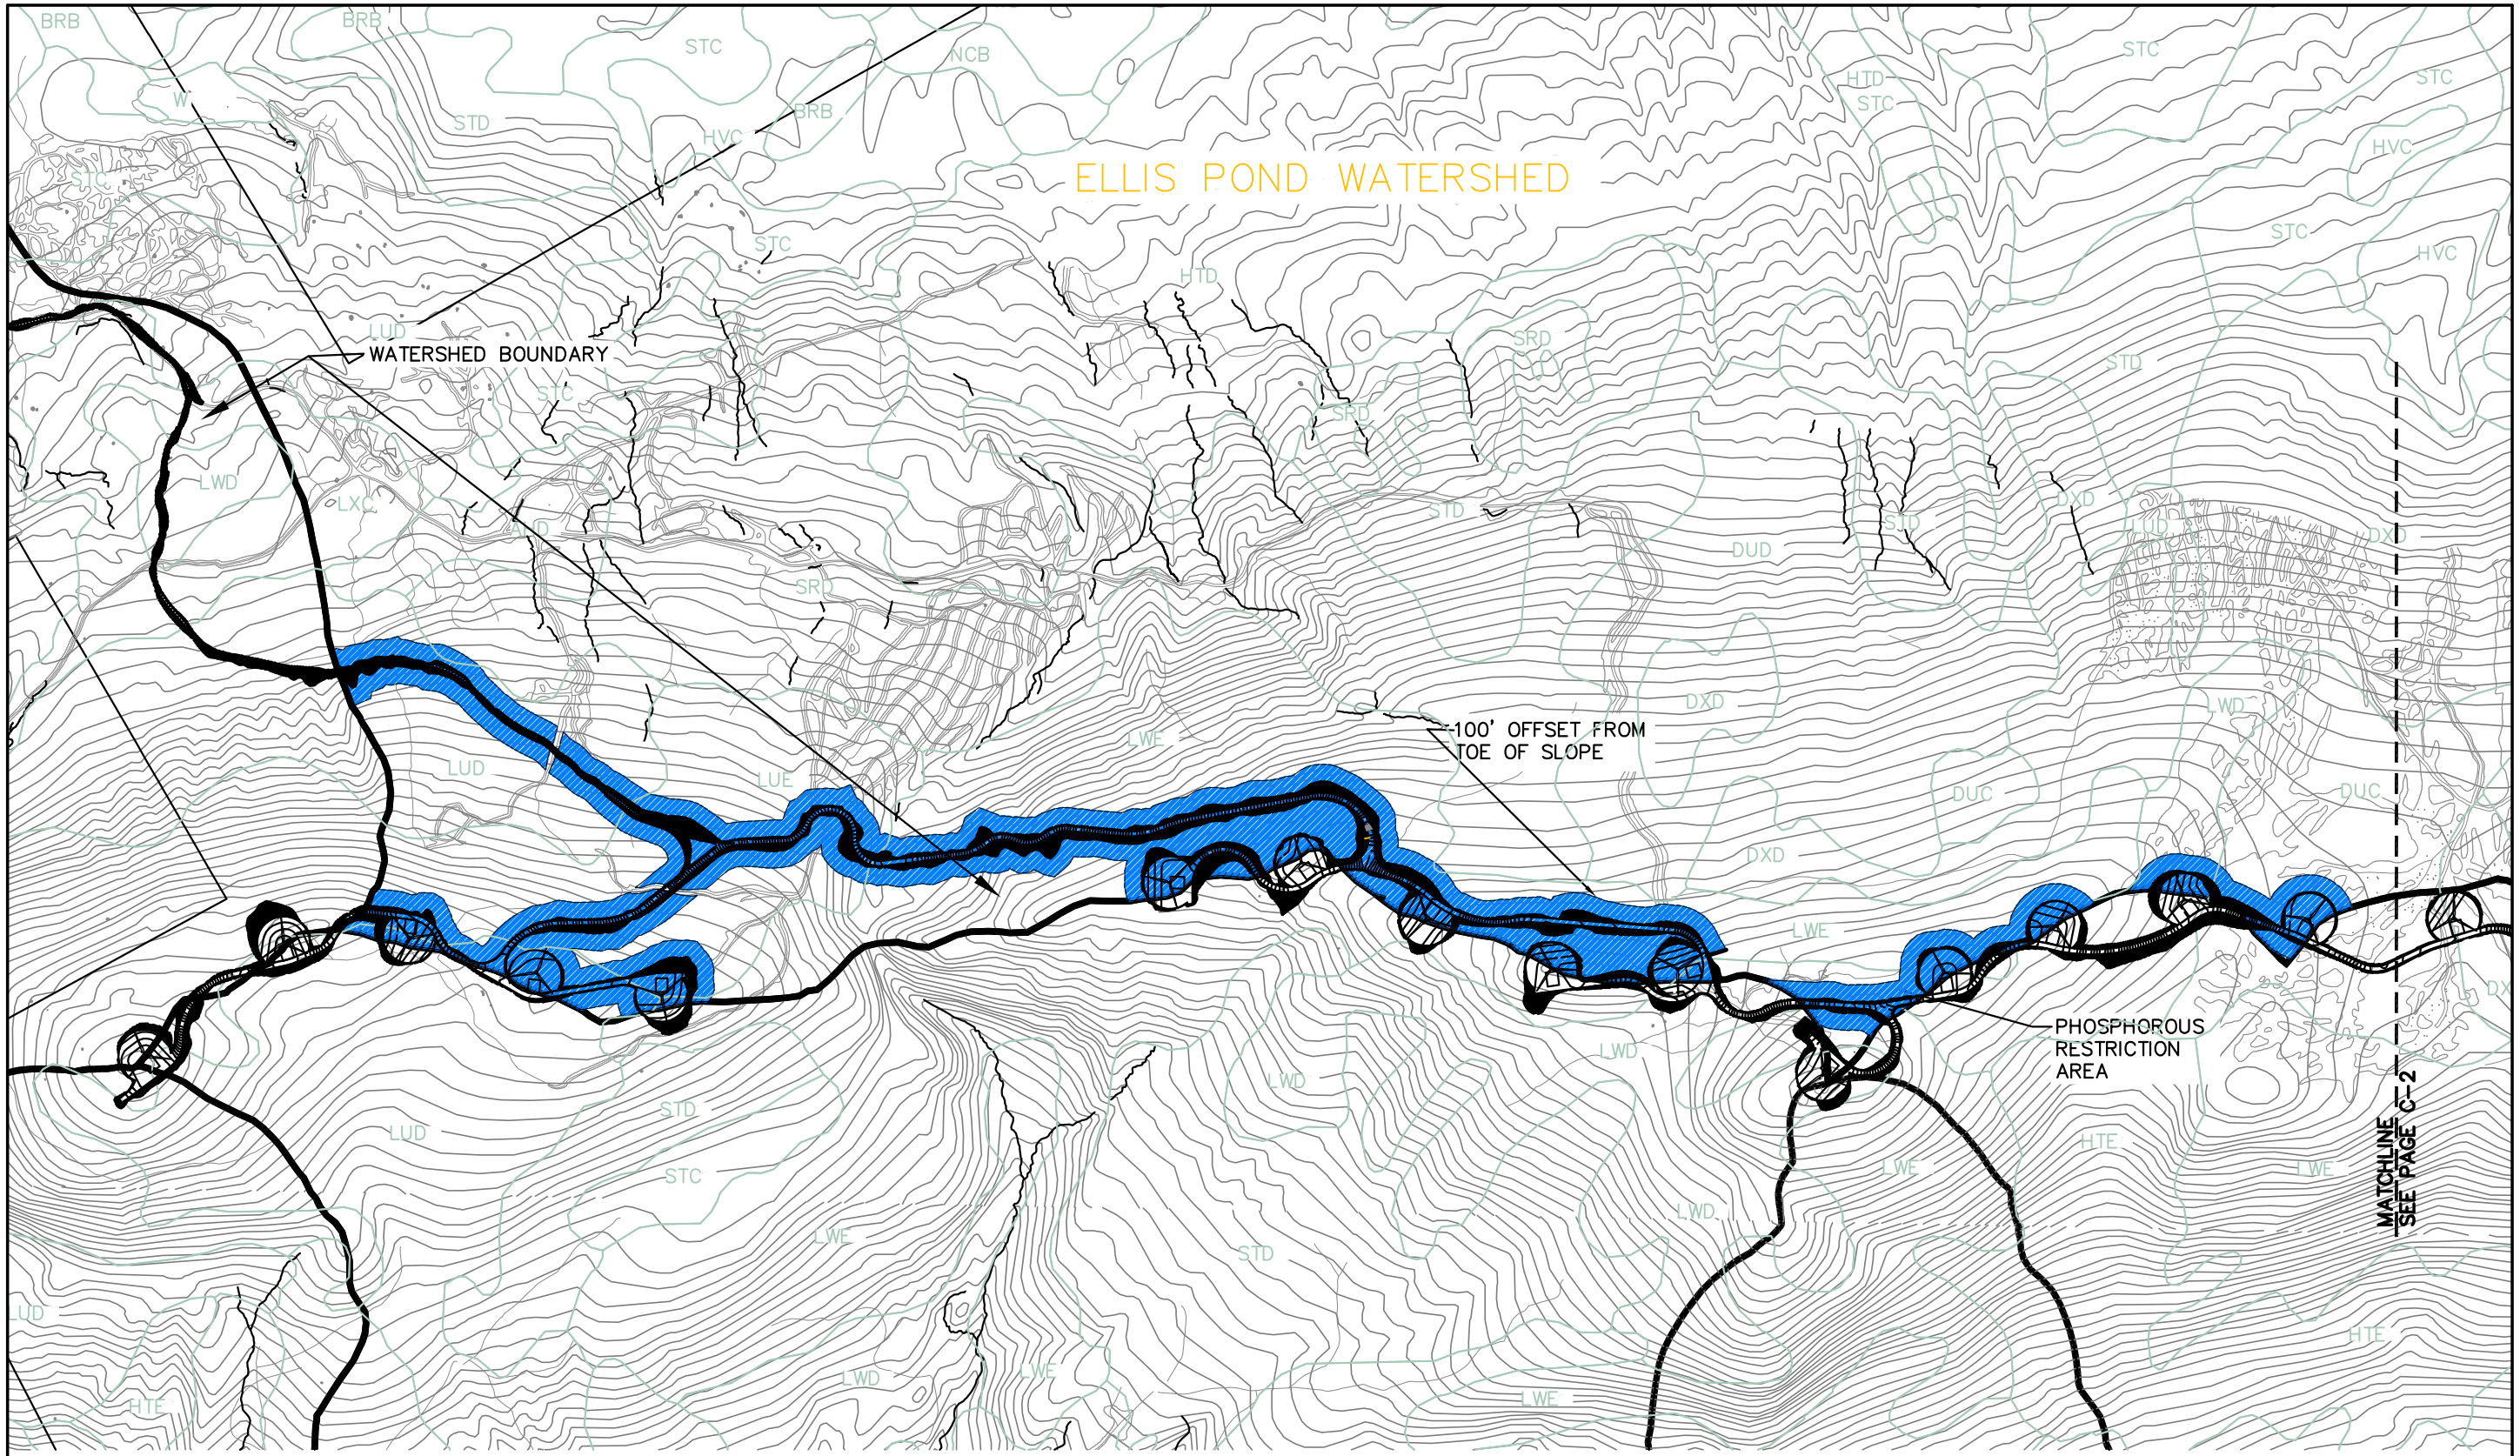

Rev. #	Issue	Description	Date

Designed By: JLA
Drawn By: JEC
Date: 11/5/08
Scale: 1"=1000'
Approved
Checked

RECORD HILL WIND
RECORD WIND HILL, LLC

Project Location: RECORD HILL

Drawing Description: **PHOSPHOROUS RESTRICTION AREAS**

Seal

Project No.: **61040E**

Engineer: SEWALL
AN INTEGRATED TEAM OF GEOSPATIAL, ENGINEERING, SURVEYING AND NATURAL RESOURCE CONSULTANTS
JAMES W. SEWALL COMPANY / Since 1880
SEWALL.COM
800 648 4202

Phase: PERMIT

Sheet No.: **C-1**